



Rev:	Date:	Amendment:	Initial
P1	14.06.24	PRELIMINARY ISSUE	JP
P2	24.06.24	Updated to clients comments.	JP
P3	04.10.24	House type layout redesigned as per S73 application.	JP
T1	11.11.24	TENDER ISSUE	JP
C1	31.01.25	CONSTRUCTION ISSUE	JP
C2	24.03.25	Truss heel height adjusted to remove bird-mouthing.	JP
C3	06.05.25	Roof insulation depth note added, study & en-suite windows reduced to 1200mm.	JP
C4	22.05.25	Cavity batten added as per timber frame details.	JP

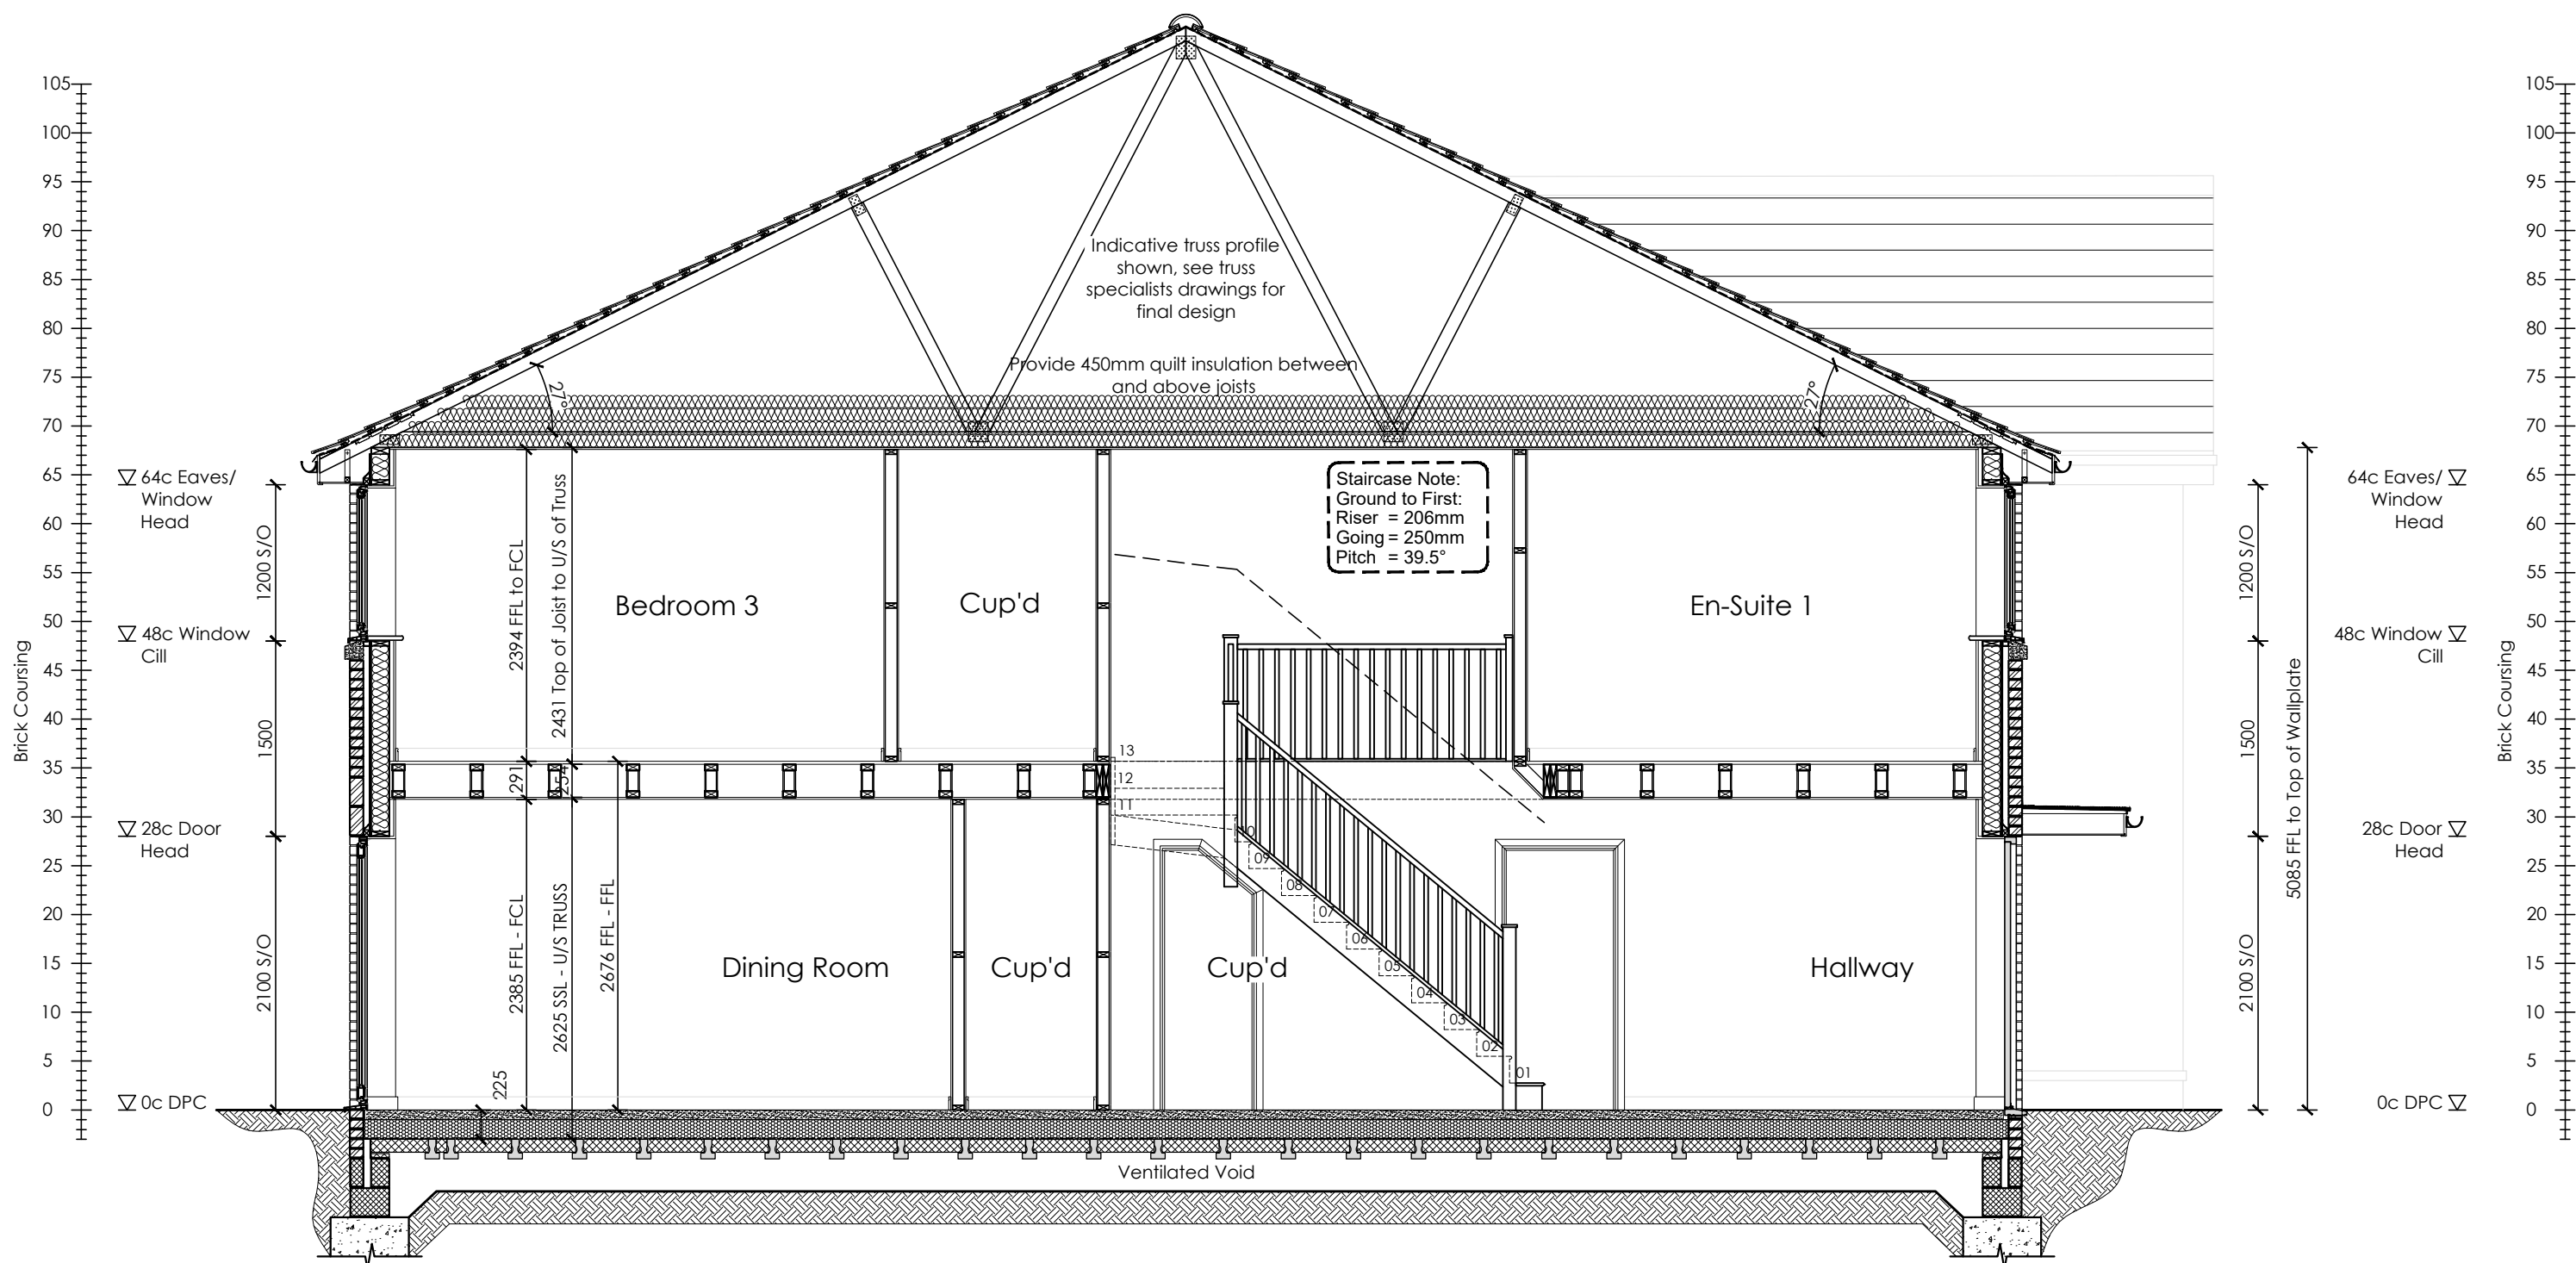

SECTION A-A

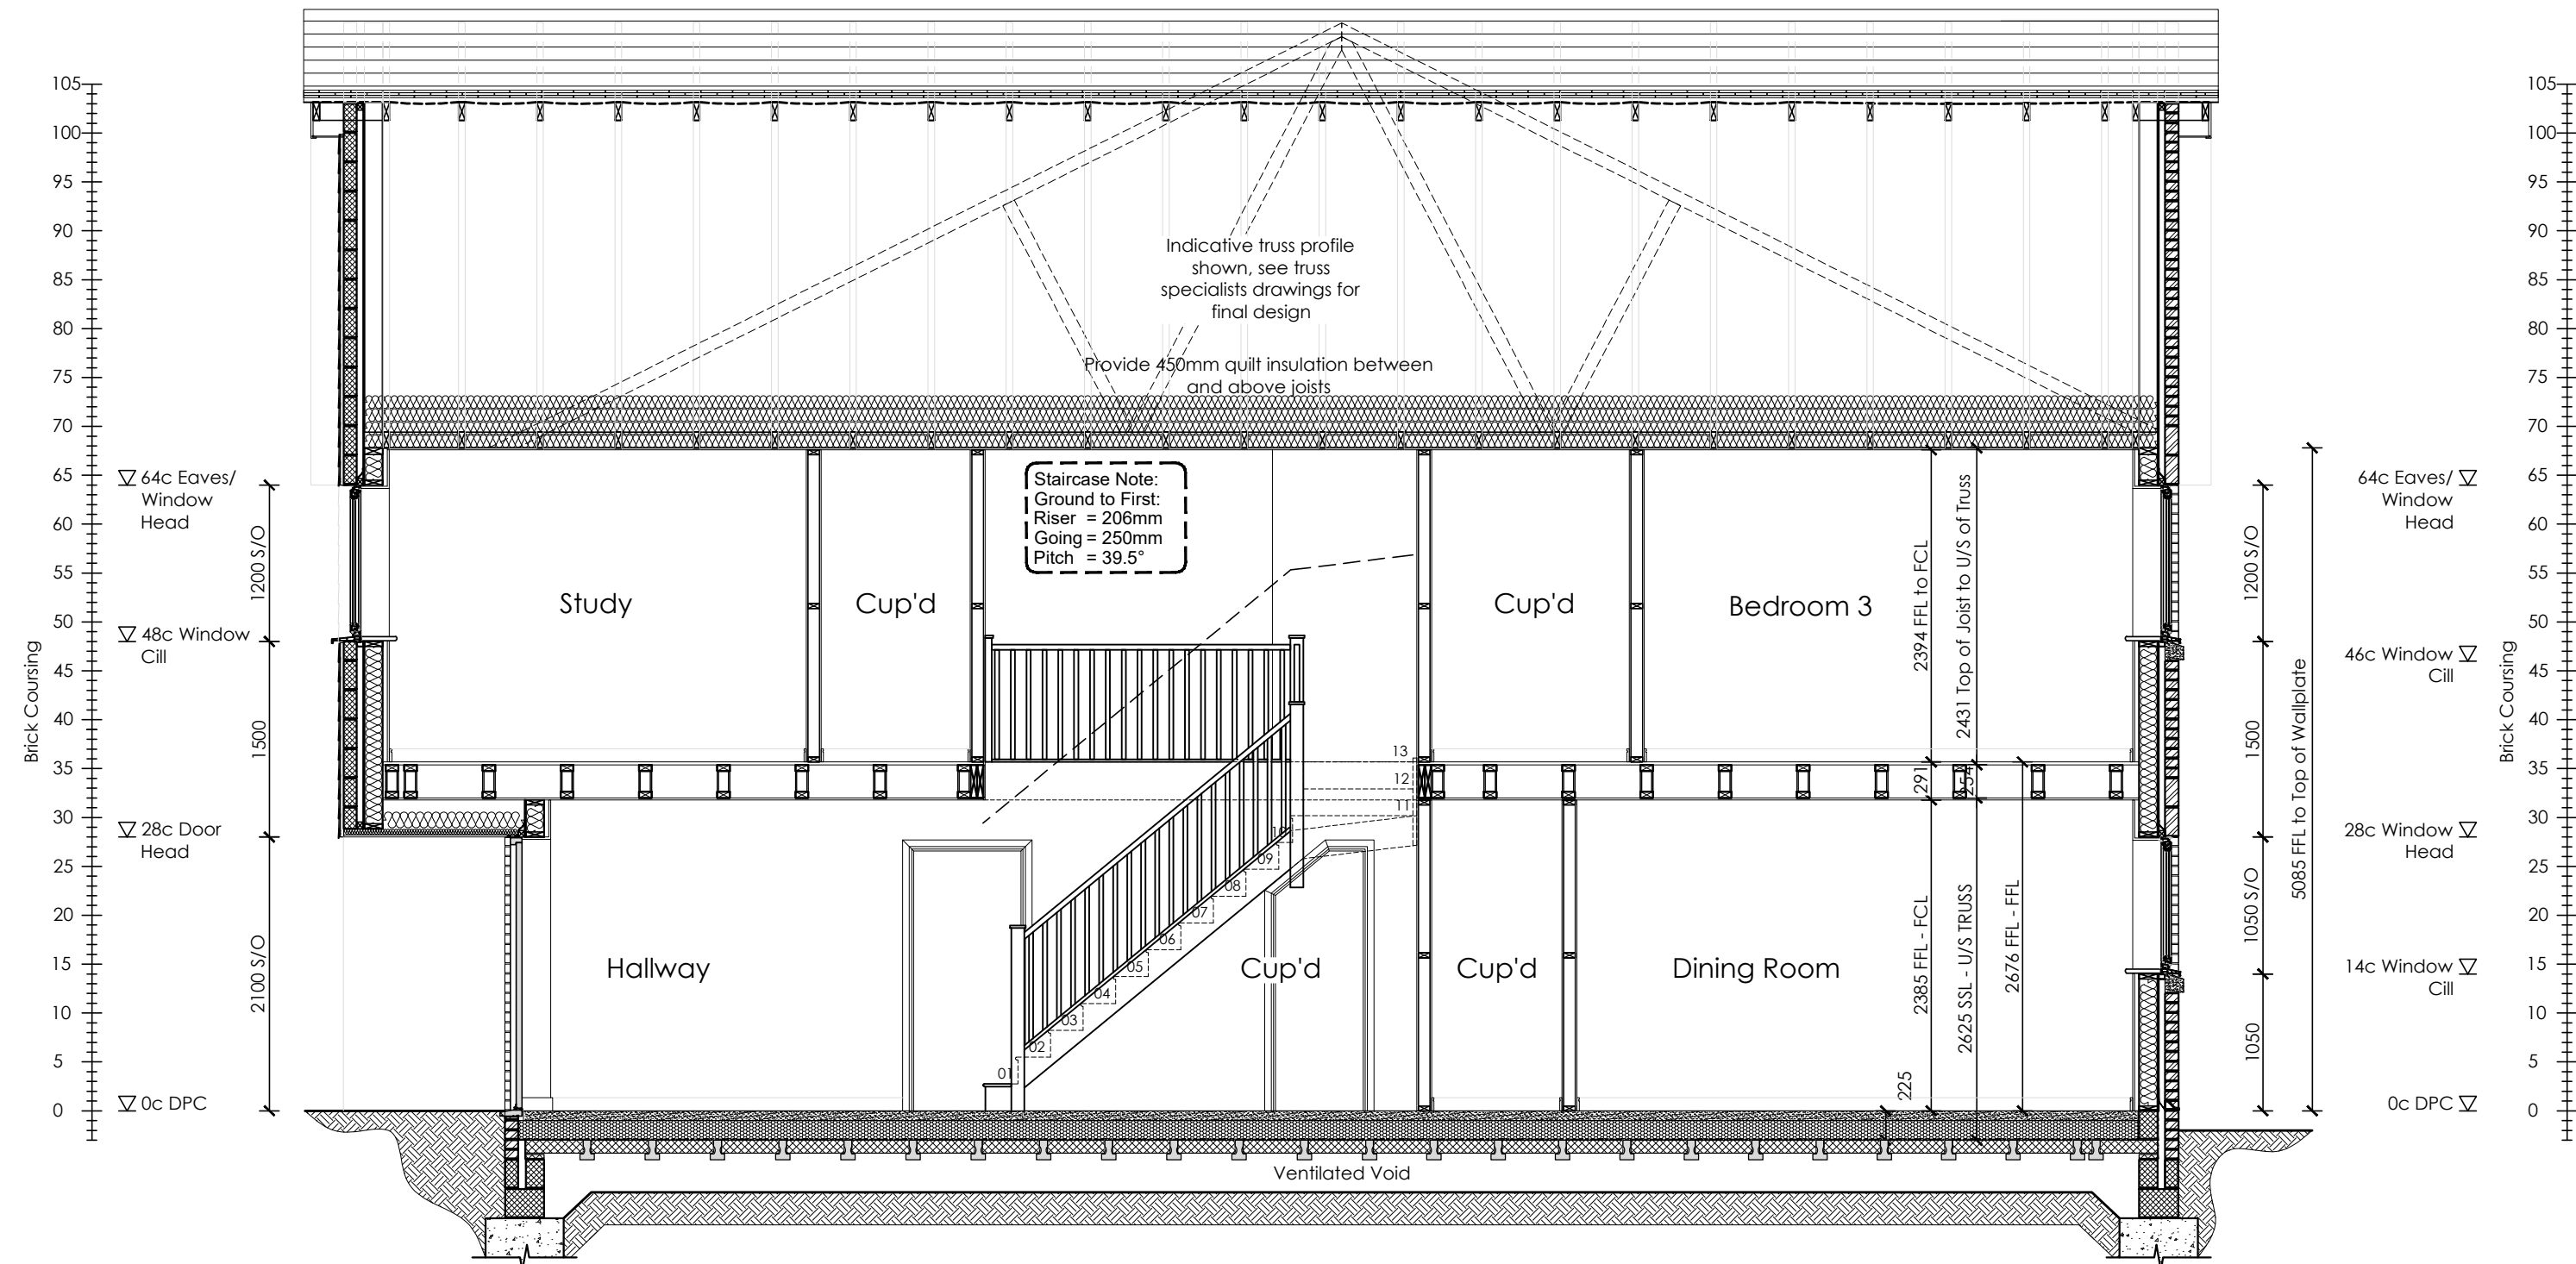

SECTION B-B

CONSTRUCTION



CHBC
Architecture

Essex Barn 24, Little Boyton Hall Farm, Boyton Cross,
Chelmsford, CM1 4LN. Telephone 01277 355007

Suite 4, Newmarket House, Fordham Rd, Snailwell,
Newmarket, CB8 7NB. Telephone 01638 663838

Client:

TROY HOMES

Project:

LODGE COURT
TURNPIKE LANE, ICKLEFORD
HITCHIN, SG5 3UZ

Drawing:

HOUSE TYPE 06 & 07
Building Sections
Plots 06 & 07

Scale:

1:50 @ A1

Date:

June 2024

Drawn By: Checked By: Drawing No:

JP DP TH152_A_SE-06-07_001

Rev:

C4

THIS DRAWING IS A COPYRIGHT
All dimensions to be checked on site or in the workshop before work commences.
Only figured dimensions to be worked to.
Any discrepancies to be reported to the drawing originator.