



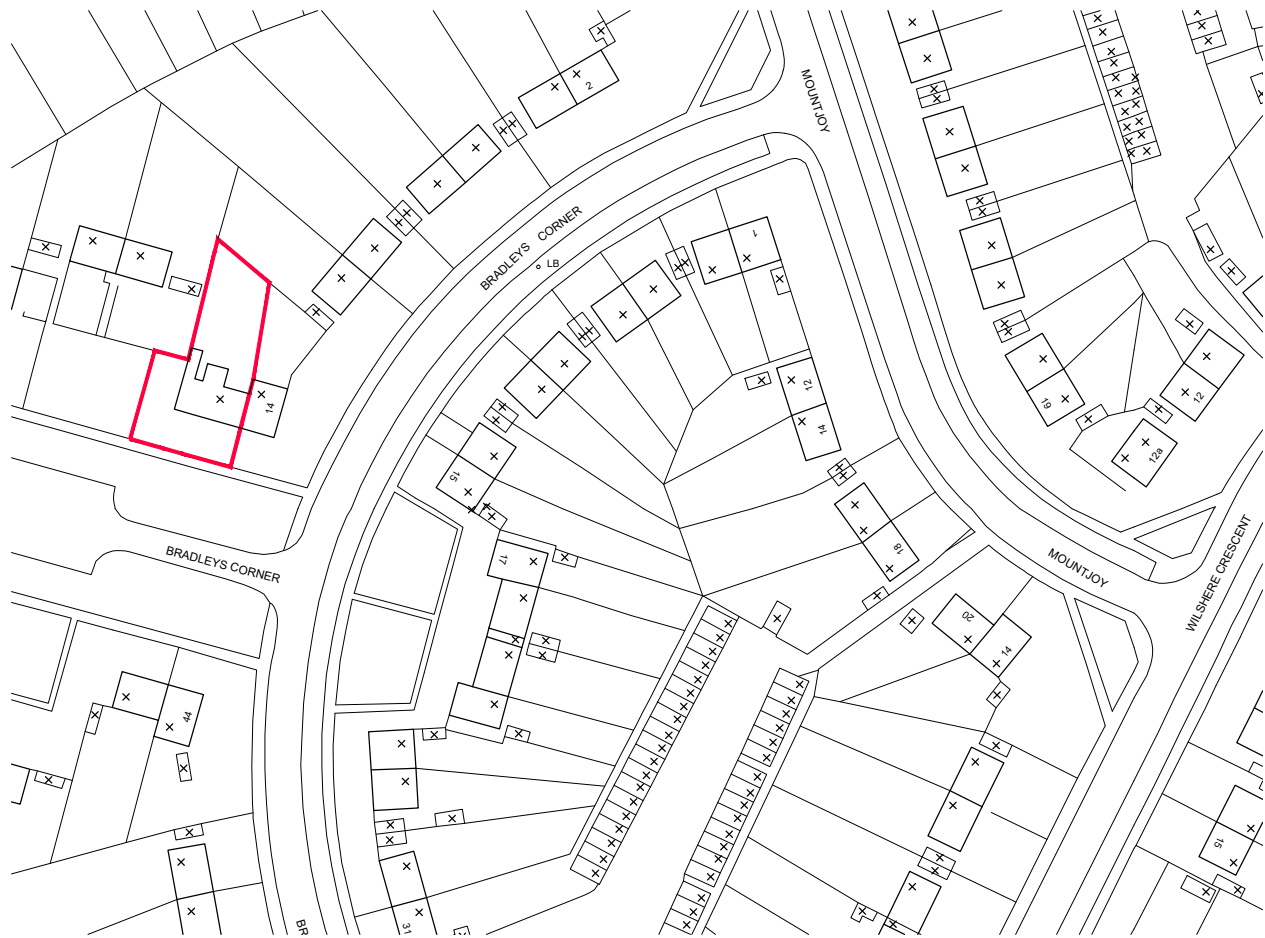

SITE LOCATION PLAN (1:1250)

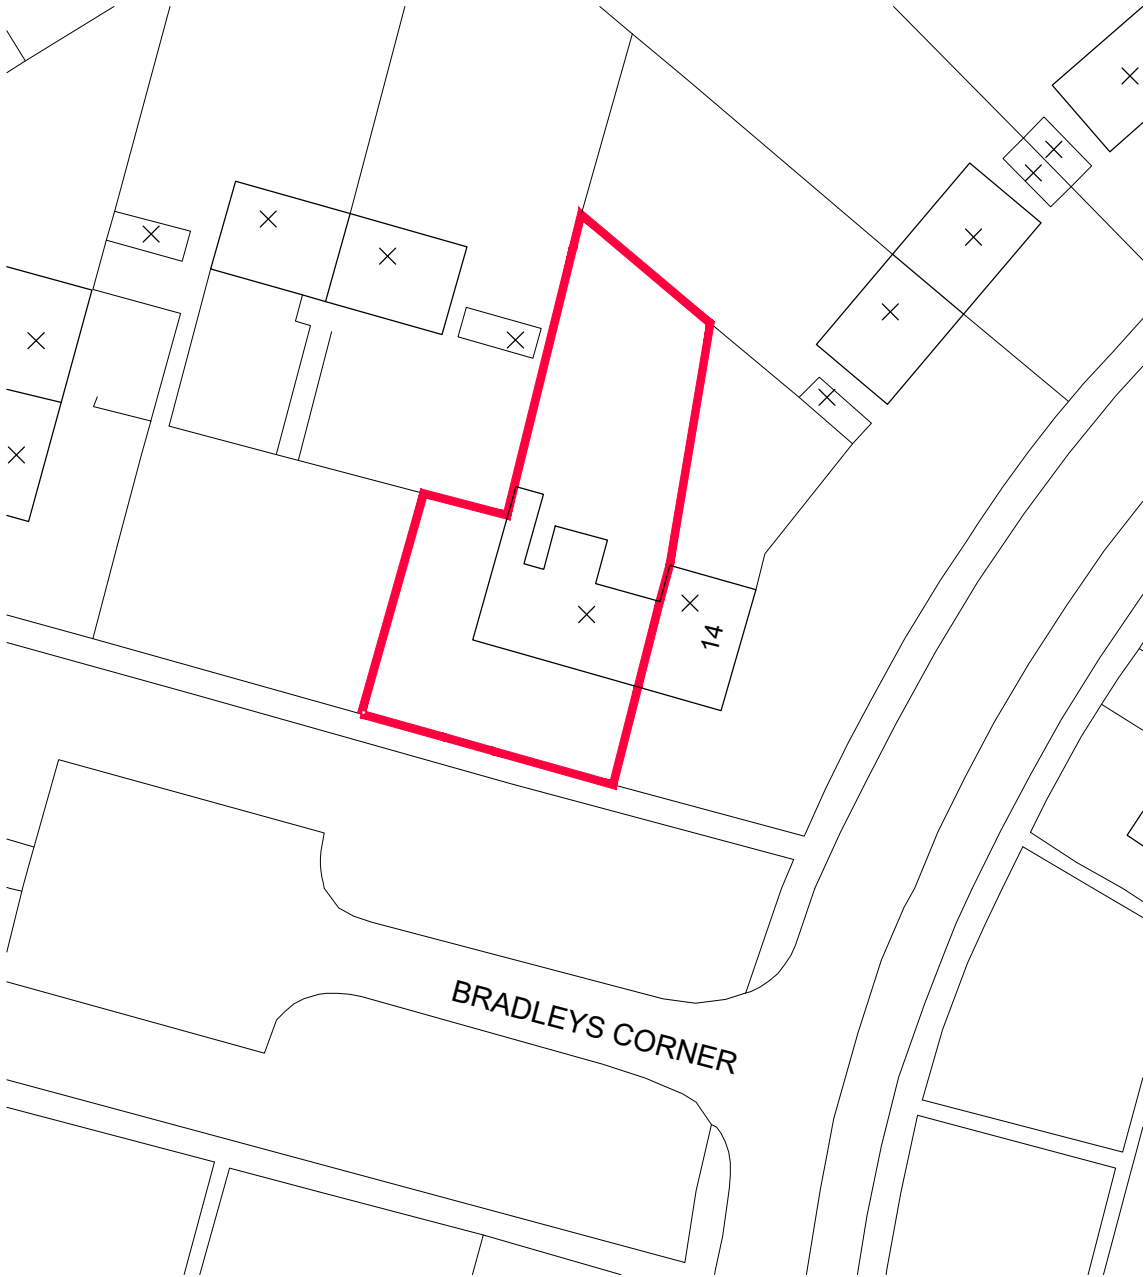

SITE BLOCK PLAN (1:500)



NOTES AND REVISIONS


All stated dimensions must be verified on site. Lobs Design must be advised of any discrepancies.
This drawing must be read together with the specification/Bill of Quantities and related drawings.

This drawing is for the purpose of obtaining Planning & Building Regulations Approval only. Should the contractor use them to build from then they assume full responsibility for the design.

REV	A	RED LINE AMENDED AS ADVISED BY PLANNING OFFICER	ipl	12.08.24
		DESCRIPTION	DRWN	CHKD DATE

Client 16 Bradleys Corner Hitchin, SG4 0PR	
Project Front Porch and Garage In Fill	

Drawing Title Location & Block Plans			
Existing			
Scale As Shown	Date April 2024	Drawn KRL	Checked
Project No LD718	Drawing No E01	Revision A	

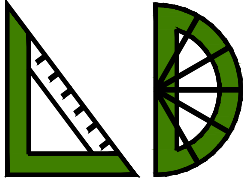

**LGCHF Garden City
Heritage Awards
Winning Designer**

Lobs Design
Architectural Services
Devonshire B.C.
Works Road,
Letchworth Garden City
Hertfordshire, SG6 1GJ
T: 01462 488212
M: 07960 006077
E: info@lobs-design.co.uk