


N.H.C.  
19 JUL 2024  
NORTHGATE

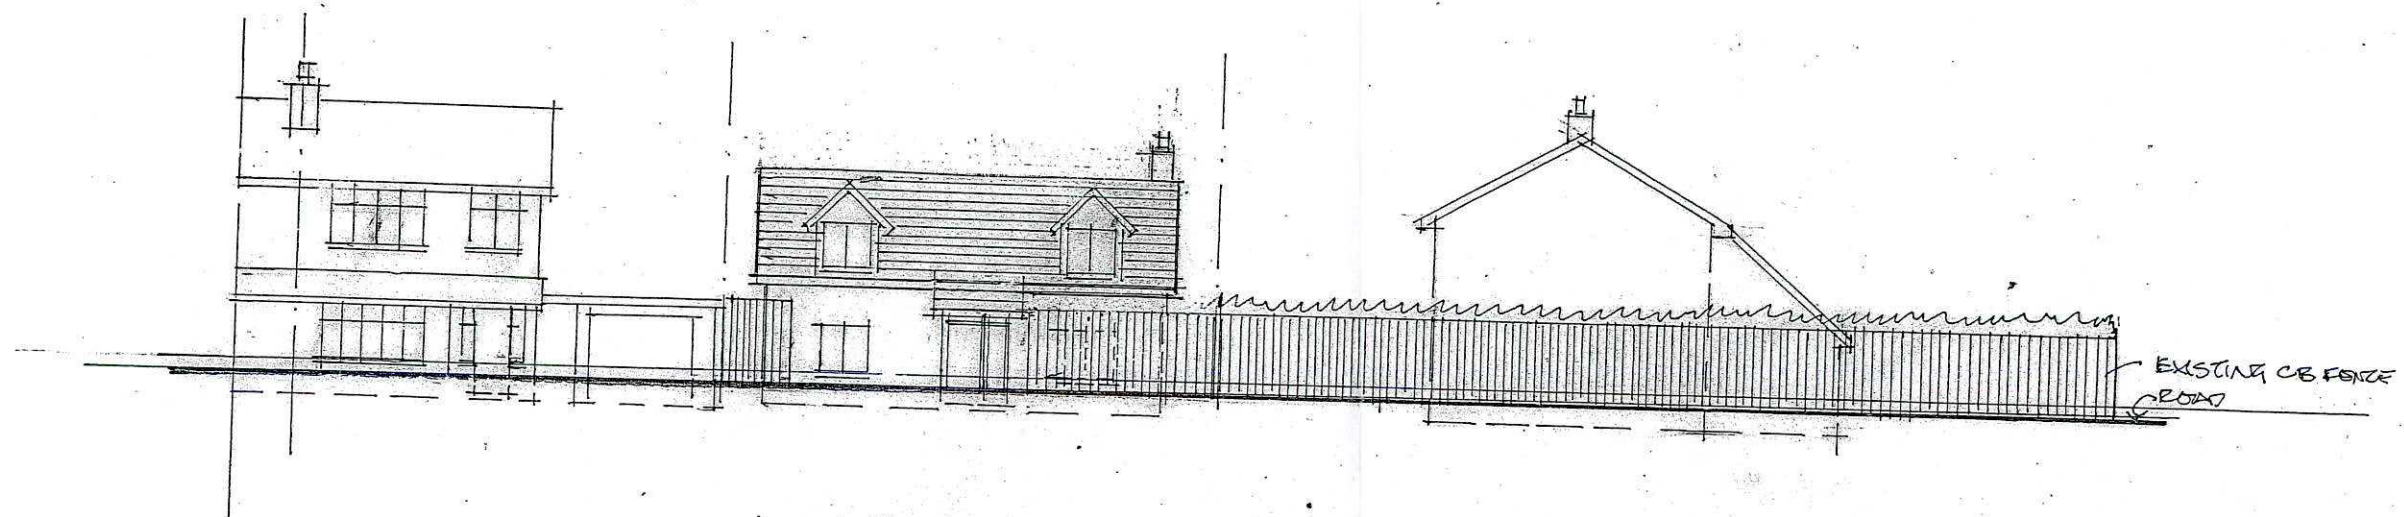

0 2 4 6 8 10m

Revisions A JUNE 24<sup>th</sup> ROOF HEIGHT REDUCED.

|   |                                    |                       |
|---|------------------------------------|-----------------------|
| <br><b>Edmund Wright Architect</b><br>THE BARN • PRESTON ROAD<br>GOSMORE • HERTFORDSHIRE • SG4 7QS<br>TELEPHONE 01462 422334<br>EMAIL edmund@edmundwrightarchitect.co.uk<br>PRINCIPAL - EDMUND WRIGHT, R.I.B.A. | Project NEW HOUSE ON OAKFIELD AVE. |                       |
|   | Client WIS & KAY                   |                       |
|   | Title STREET ELEVATION             |                       |
|   | Scale 1:200 @ A3                   | Drawn by ECW          |
|   | Date DEC 2023                      | Drawing No. 23/05/04A |

DO NOT SCALE OFF THIS DRAWING

THIS DRAWING IS PROTECTED BY COPYRIGHT