



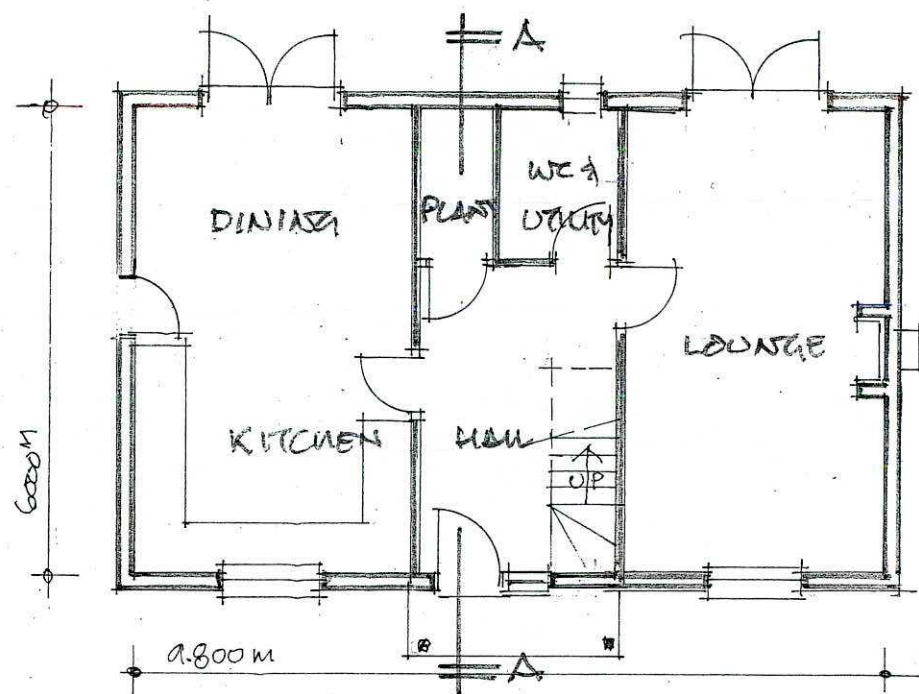

GROUND

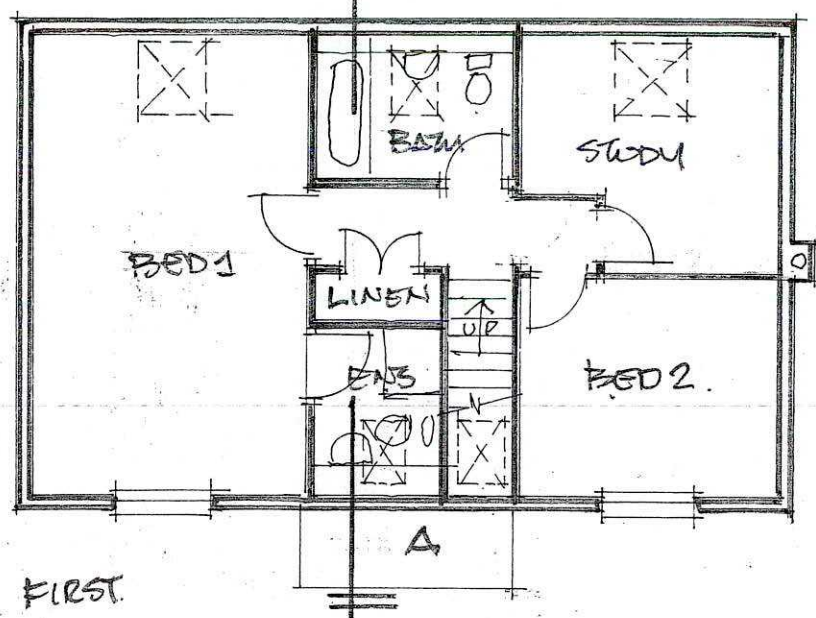


FIRST

EXTERNAL FINISHES:-


- ROOF GRAY INTERLOCKING, ROOF TILES, DORMERS LEAD CREEKS
- WINDOWS GLAZED UPVE DARK GREY
- WALLS WHITE RENDERED
- DRIVE PAVINGS
- FENCES 1.8m CLOSE BODDED




SCALE BAR

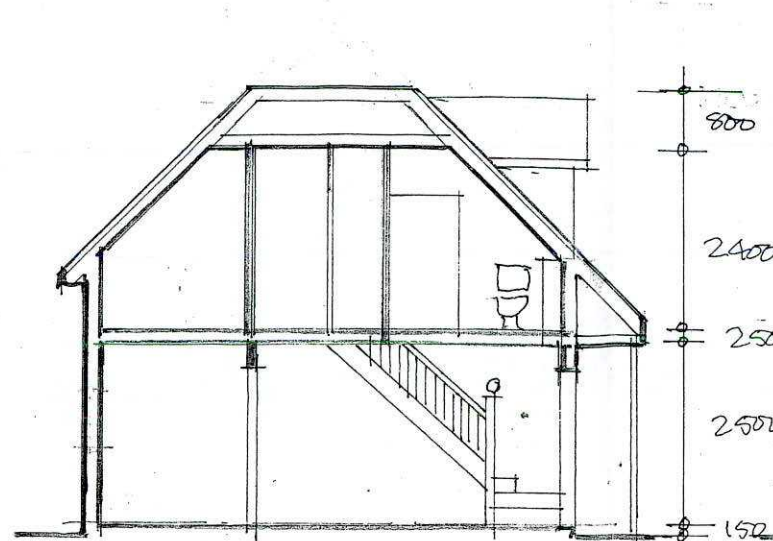

SECTION A-A.

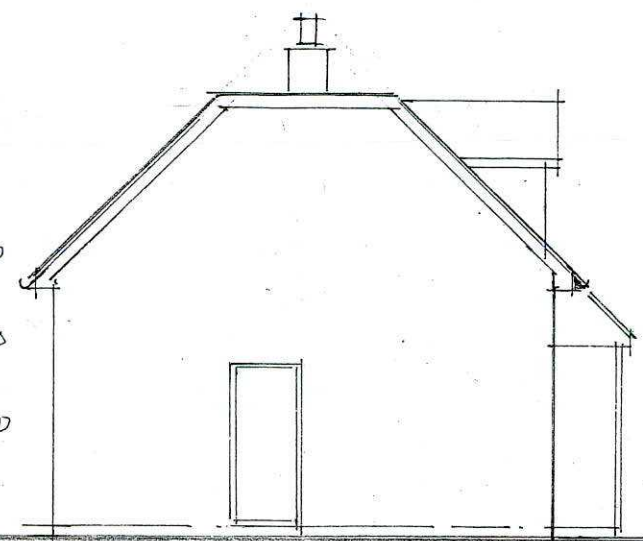


EAST

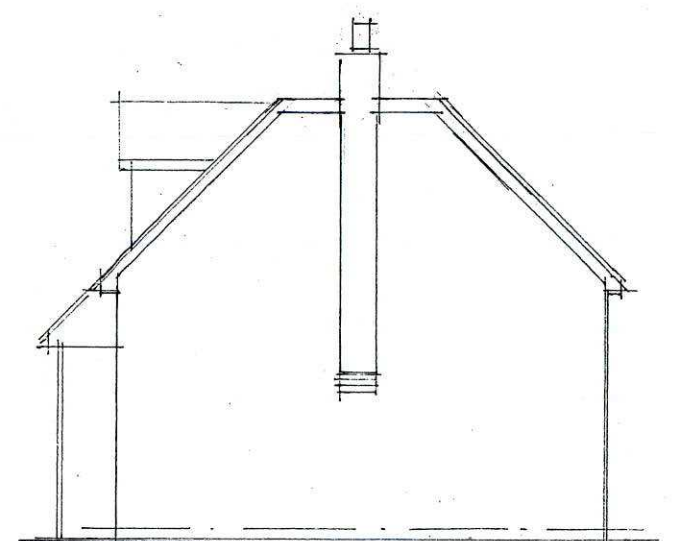

WEST



NORTH

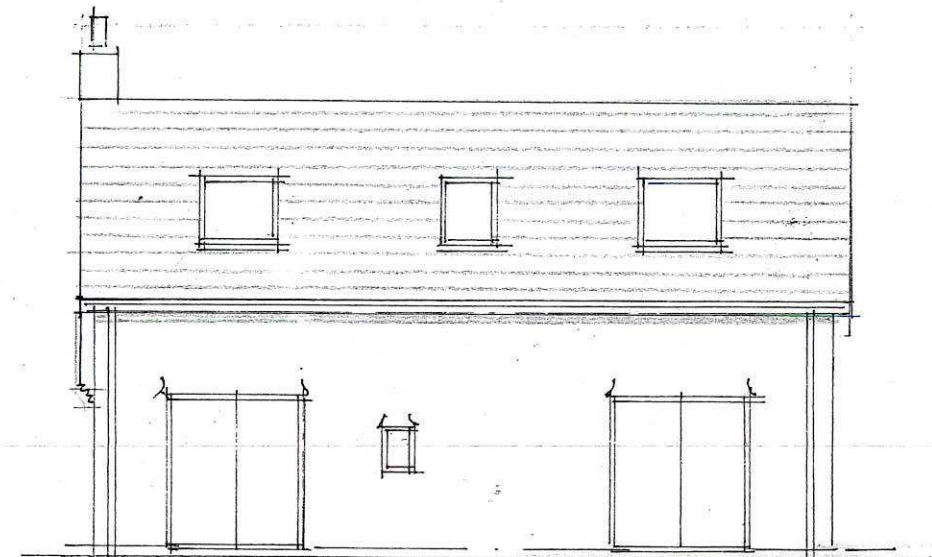

SOUTH



Revisions A.24 JUNE 24 HEIGHT OF ROOF REDUCED BY 1.100M.

 Edmund Wright Architect THE BARN • PRESTON ROAD GOSMERE • HERTFORDSHIRE • SG4 7QS TELEPHONE 01462 422334 EMAIL edmund@edmundwrightarchitect.co.uk PRINCIPAL - EDMUND WRIGHT, R.I.B.A.		Project NEW HOUSE ADJACENT TO 204 WHITEHILL RD	
		Client MS B KELLY	
		Title HOUSE PLAN & ELEVATIONS	
		Scale 1:100 @ A3	Drawn by EWN
		Date NOV 23	Drawing No. 23/05/03A