


N.H.C.
19 JUL 2024
NORTHGATE

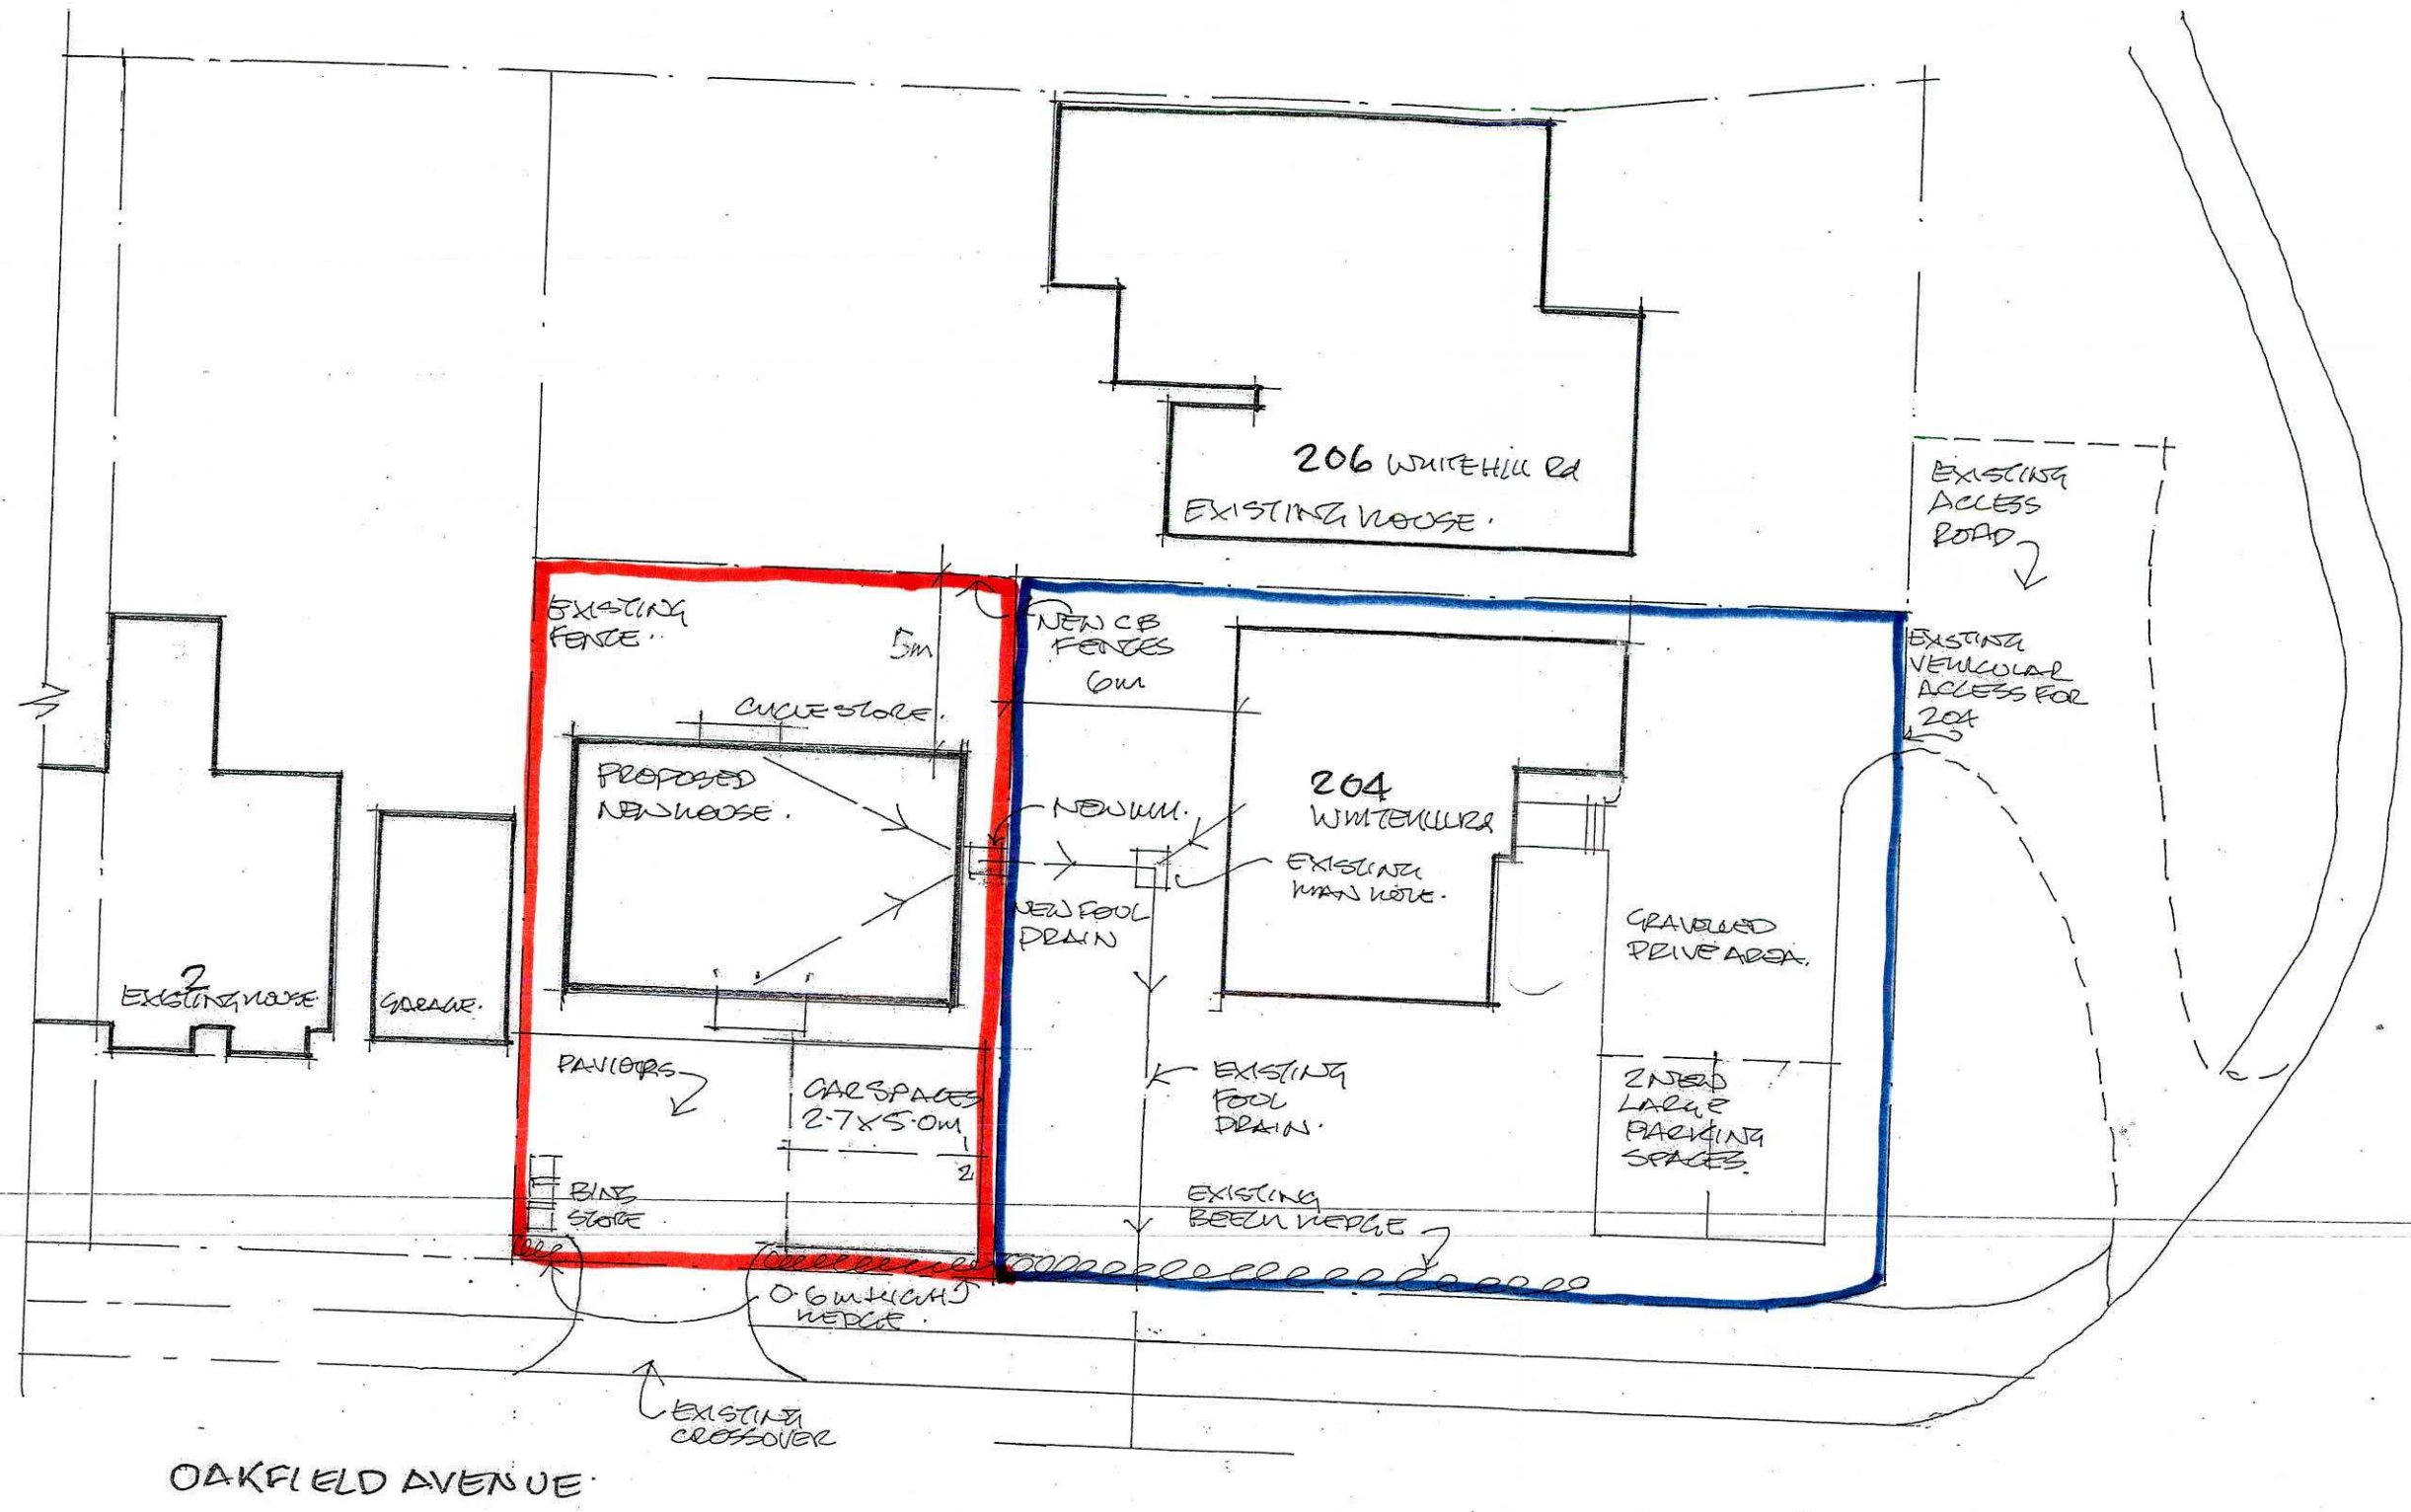

SCALE BAR 1:200
0 2 4 6 8 10m

Revisions B 24 JUNE, PARKING BAYS NOW 2.7x5.0 TO NEW HOUSE PROPOSED.
A 1.8m CB FENCE REMOVED TO OAKFIELD AVE & LOW WOOD HEADED & GATE STORE ADDED
3 MAY 2024

 Edmund Wright Architect THE BARN • PRESTON ROAD GOSMORE • HERTFORDSHIRE • SG4 7QS TELEPHONE 01462 422334 EMAIL edmund@edmundwrightarchitect.co.uk PRINCIPAL - EDMUND WRIGHT, R.I.B.A.	Project NEW HOUSE ON OAKFIELD AVE.	
	Client MS B KELLY	
	Title SITE LAYOUT PROPOSED	
	Scale 1:200 @ A3	Drawn by ECW
	Date JUNE 2024	Drawing No. 23/06/023

DO NOT SCALE OFF THIS DRAWING

THIS DRAWING IS PROTECTED BY COPYRIGHT