


N.H.C.
19 JUL 2024
NORTHGATE

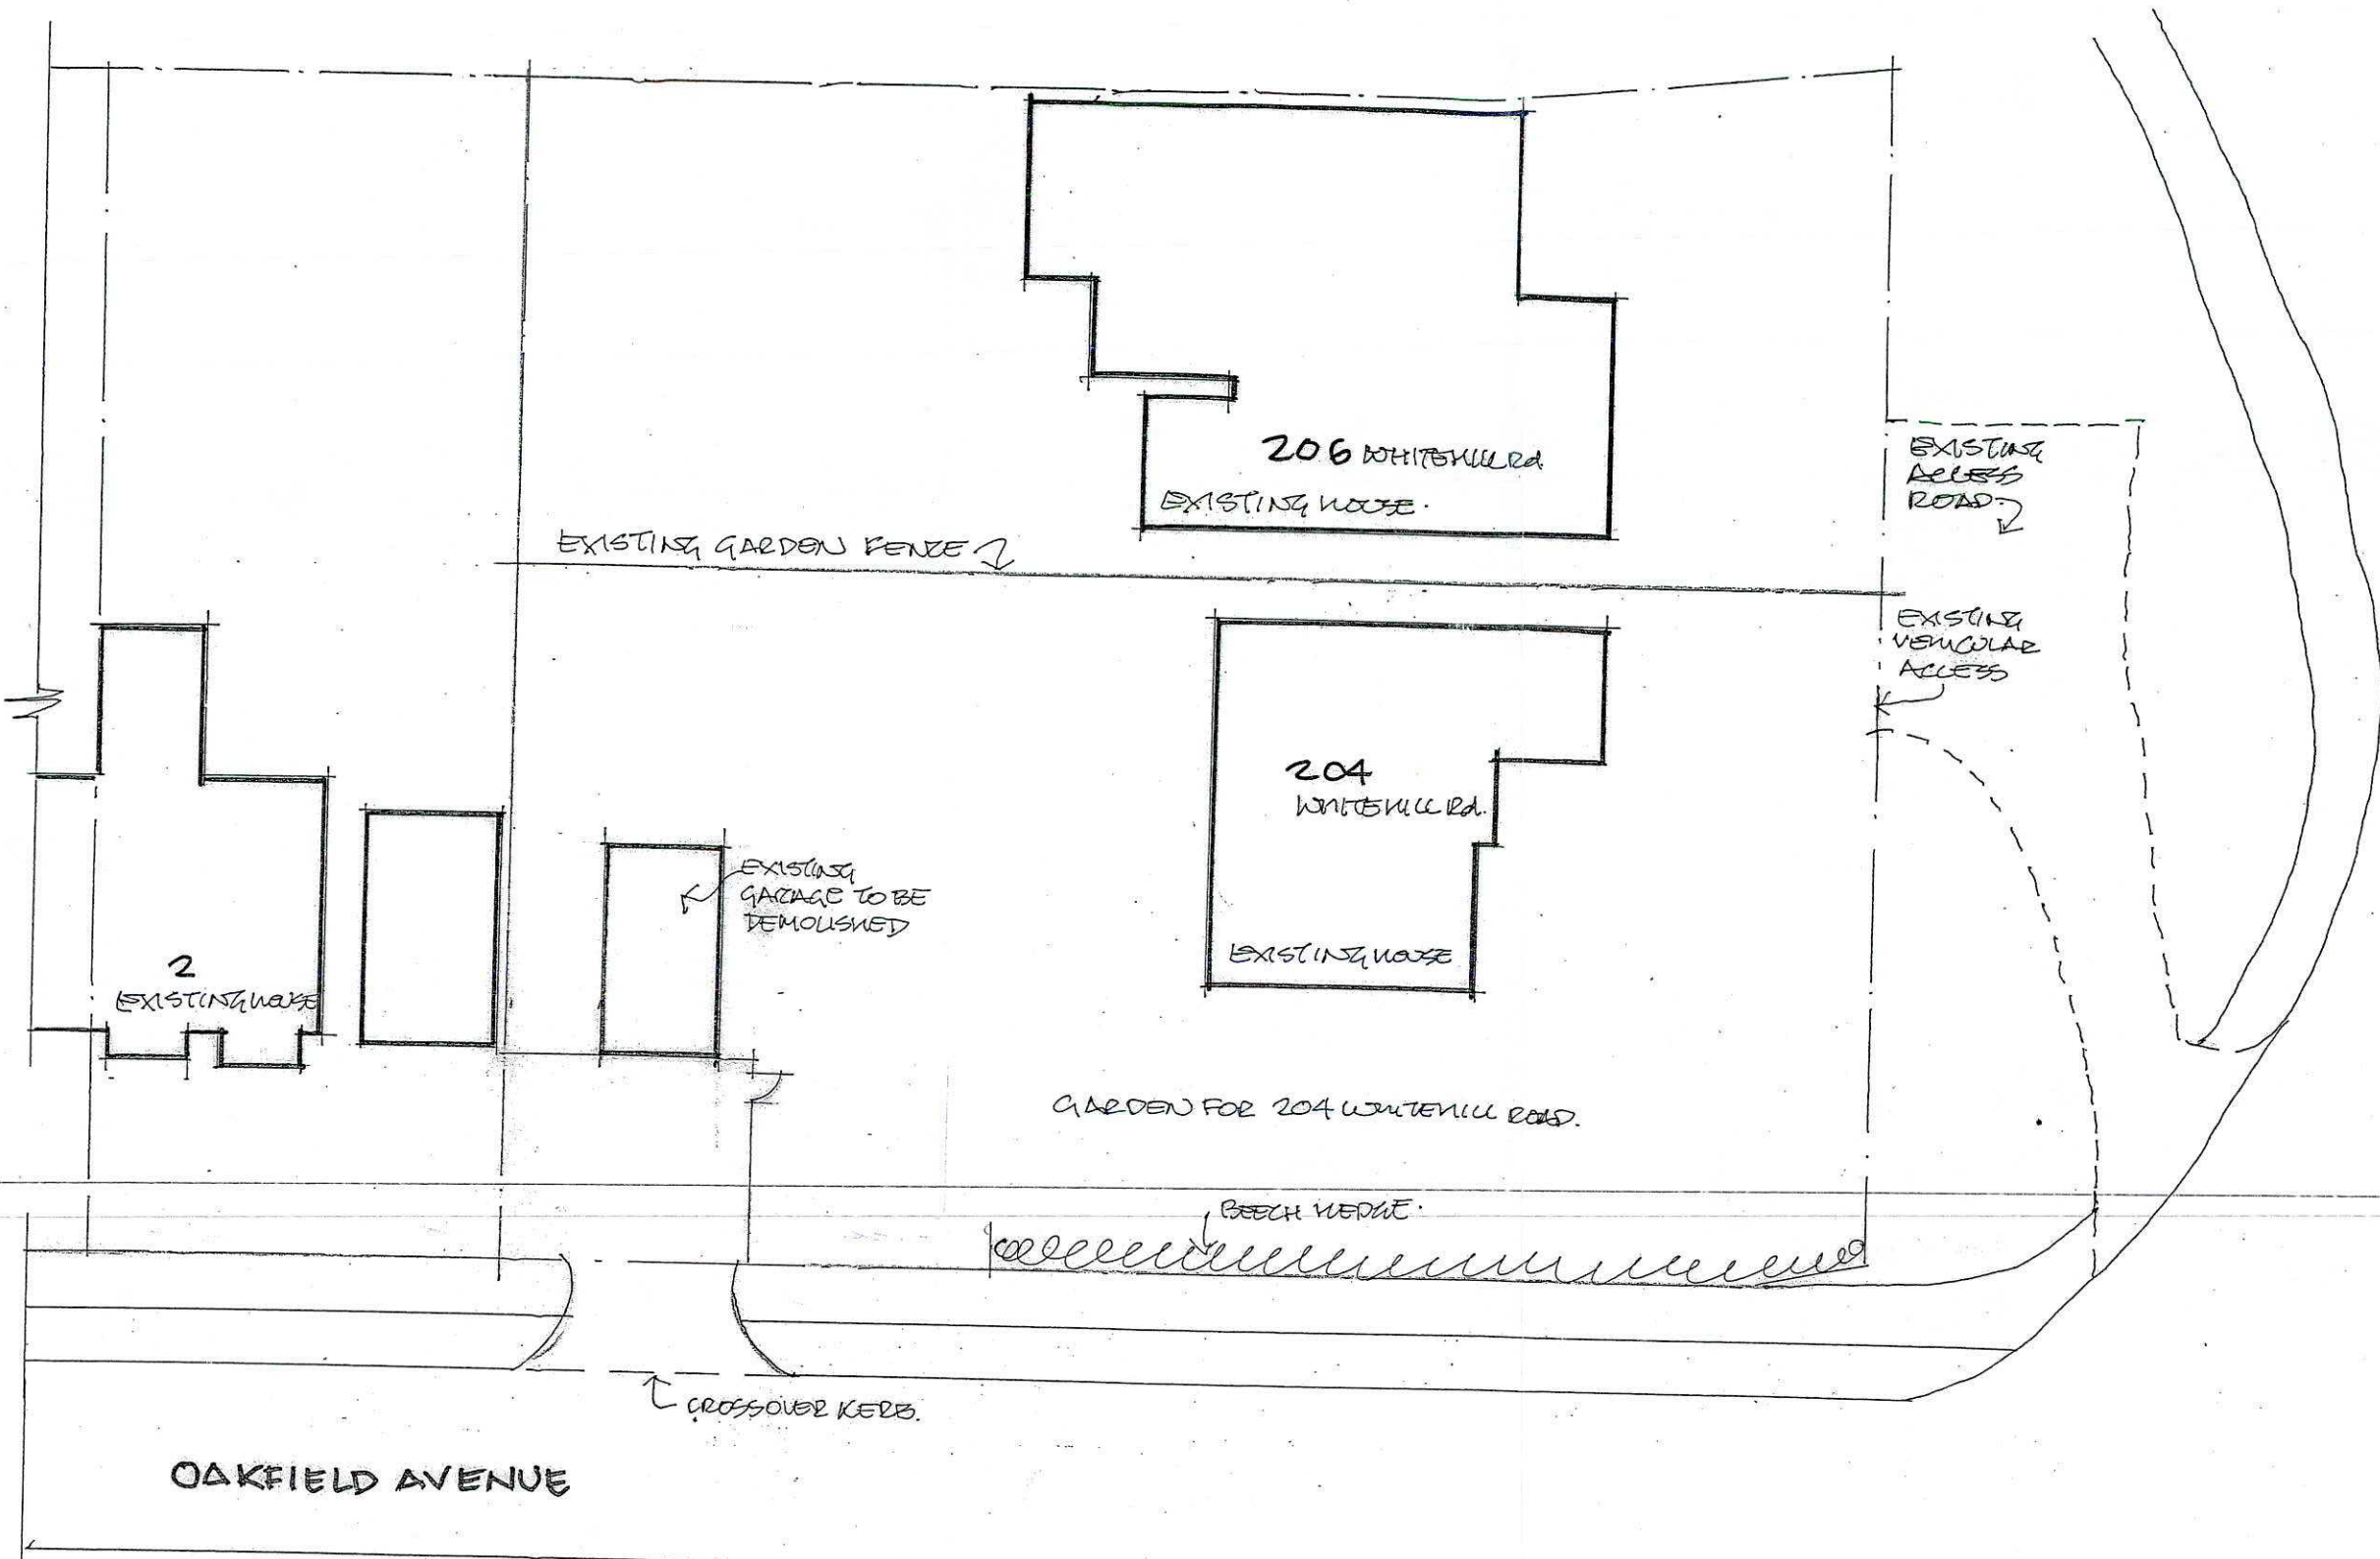

SCALE BAR 1:200
0 2m 4m 6m 8m 10m

Revisions

 Edmund Wright Architect THE BARN • PRESTON ROAD GOSMORE • HERTFORDSHIRE • SG4 7QS TELEPHONE 01462 422334 EMAIL edmund@edmundwrightarchitect.co.uk PRINCIPAL - EDMUND WRIGHT, R.I.B.A.	Project NEW HOUSE ON OAKFIELD AVE	
	Client MS. B KELLY	
	Title EXISTING SITE LAYOUT	
	Scale 1:200 @ A3	Drawn by ERW
	Date DEC 2023	Drawing No. 23/05/01

DO NOT SCALE OFF THIS DRAWING

THIS DRAWING IS PROTECTED BY COPYRIGHT