



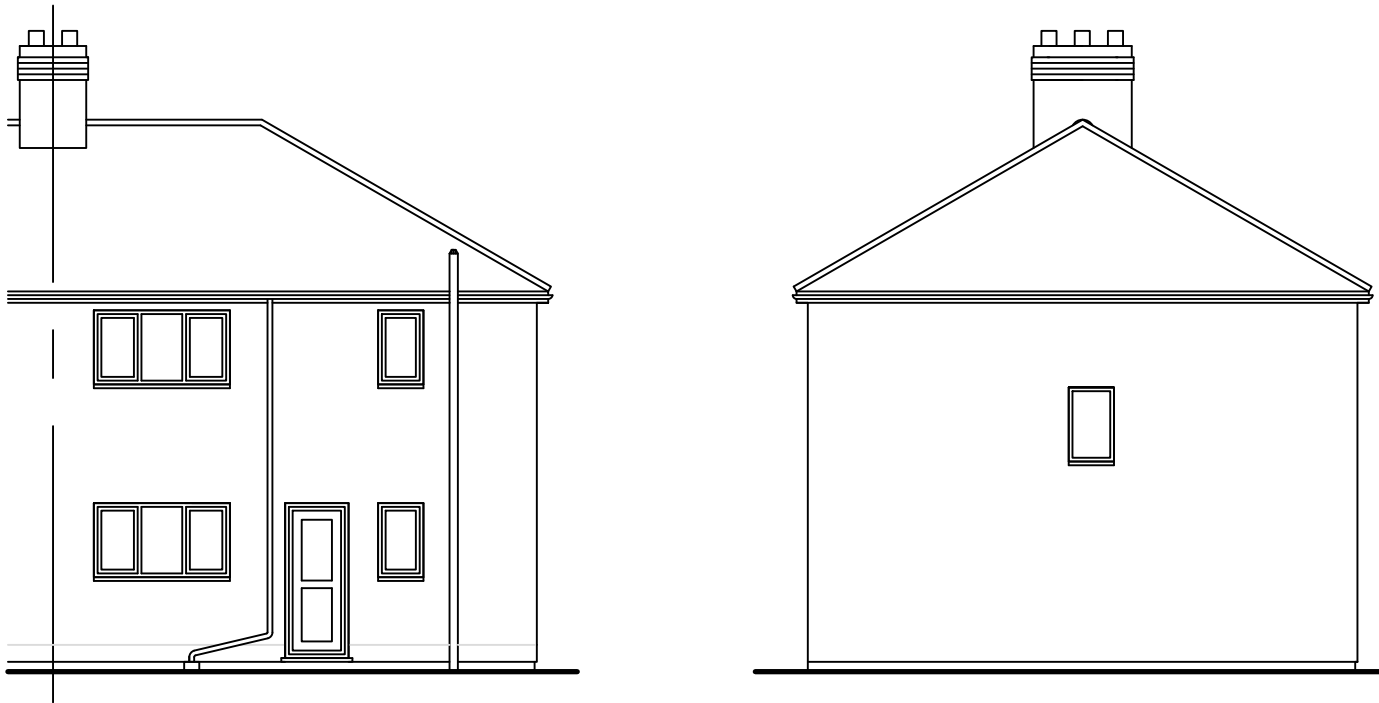

REAR ELEVATION (1:100)

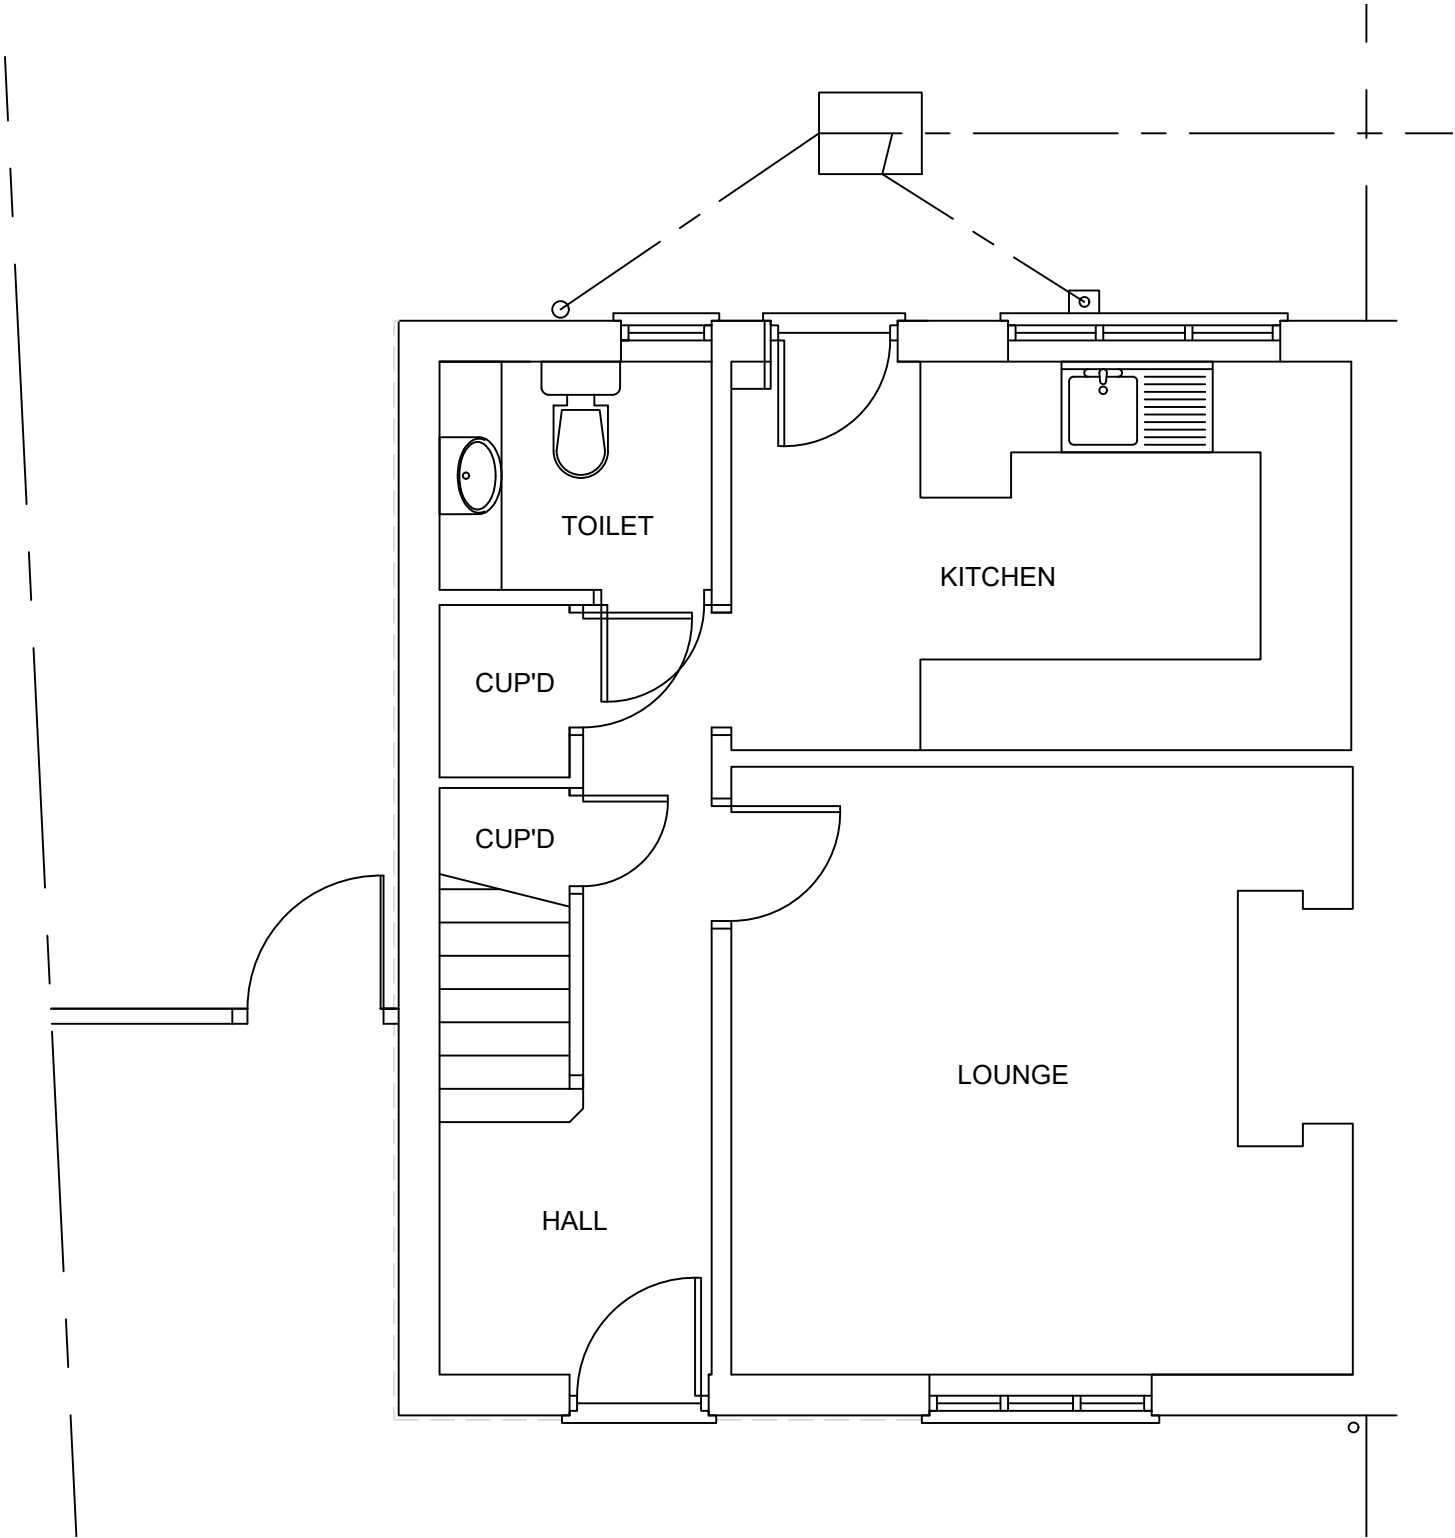

GROUND FLOOR PLAN (1:50)



Notes:

ALL DIMENSIONS TO BE CHECKED ON SITE BY THE GENERAL CONTRACTOR BEFORE ANY WORK IS PUT IN HAND.

Bridletree Limited

35 The Maltings
Roydon Road
Stanstead Abbots
Herts
SG12 8HG
Tel: 01920 877557 Fax: 01920 877558
Mob: 07813 711082

EXISTING
PLANS & ELEVATIONS
AT
23 STAKE PIECE ROAD
ROYSTON
SG8 9DN

Drwg No. D251009/1 Date: OCTOBER 2025

Scales: 1:50, 1:100 at A2