


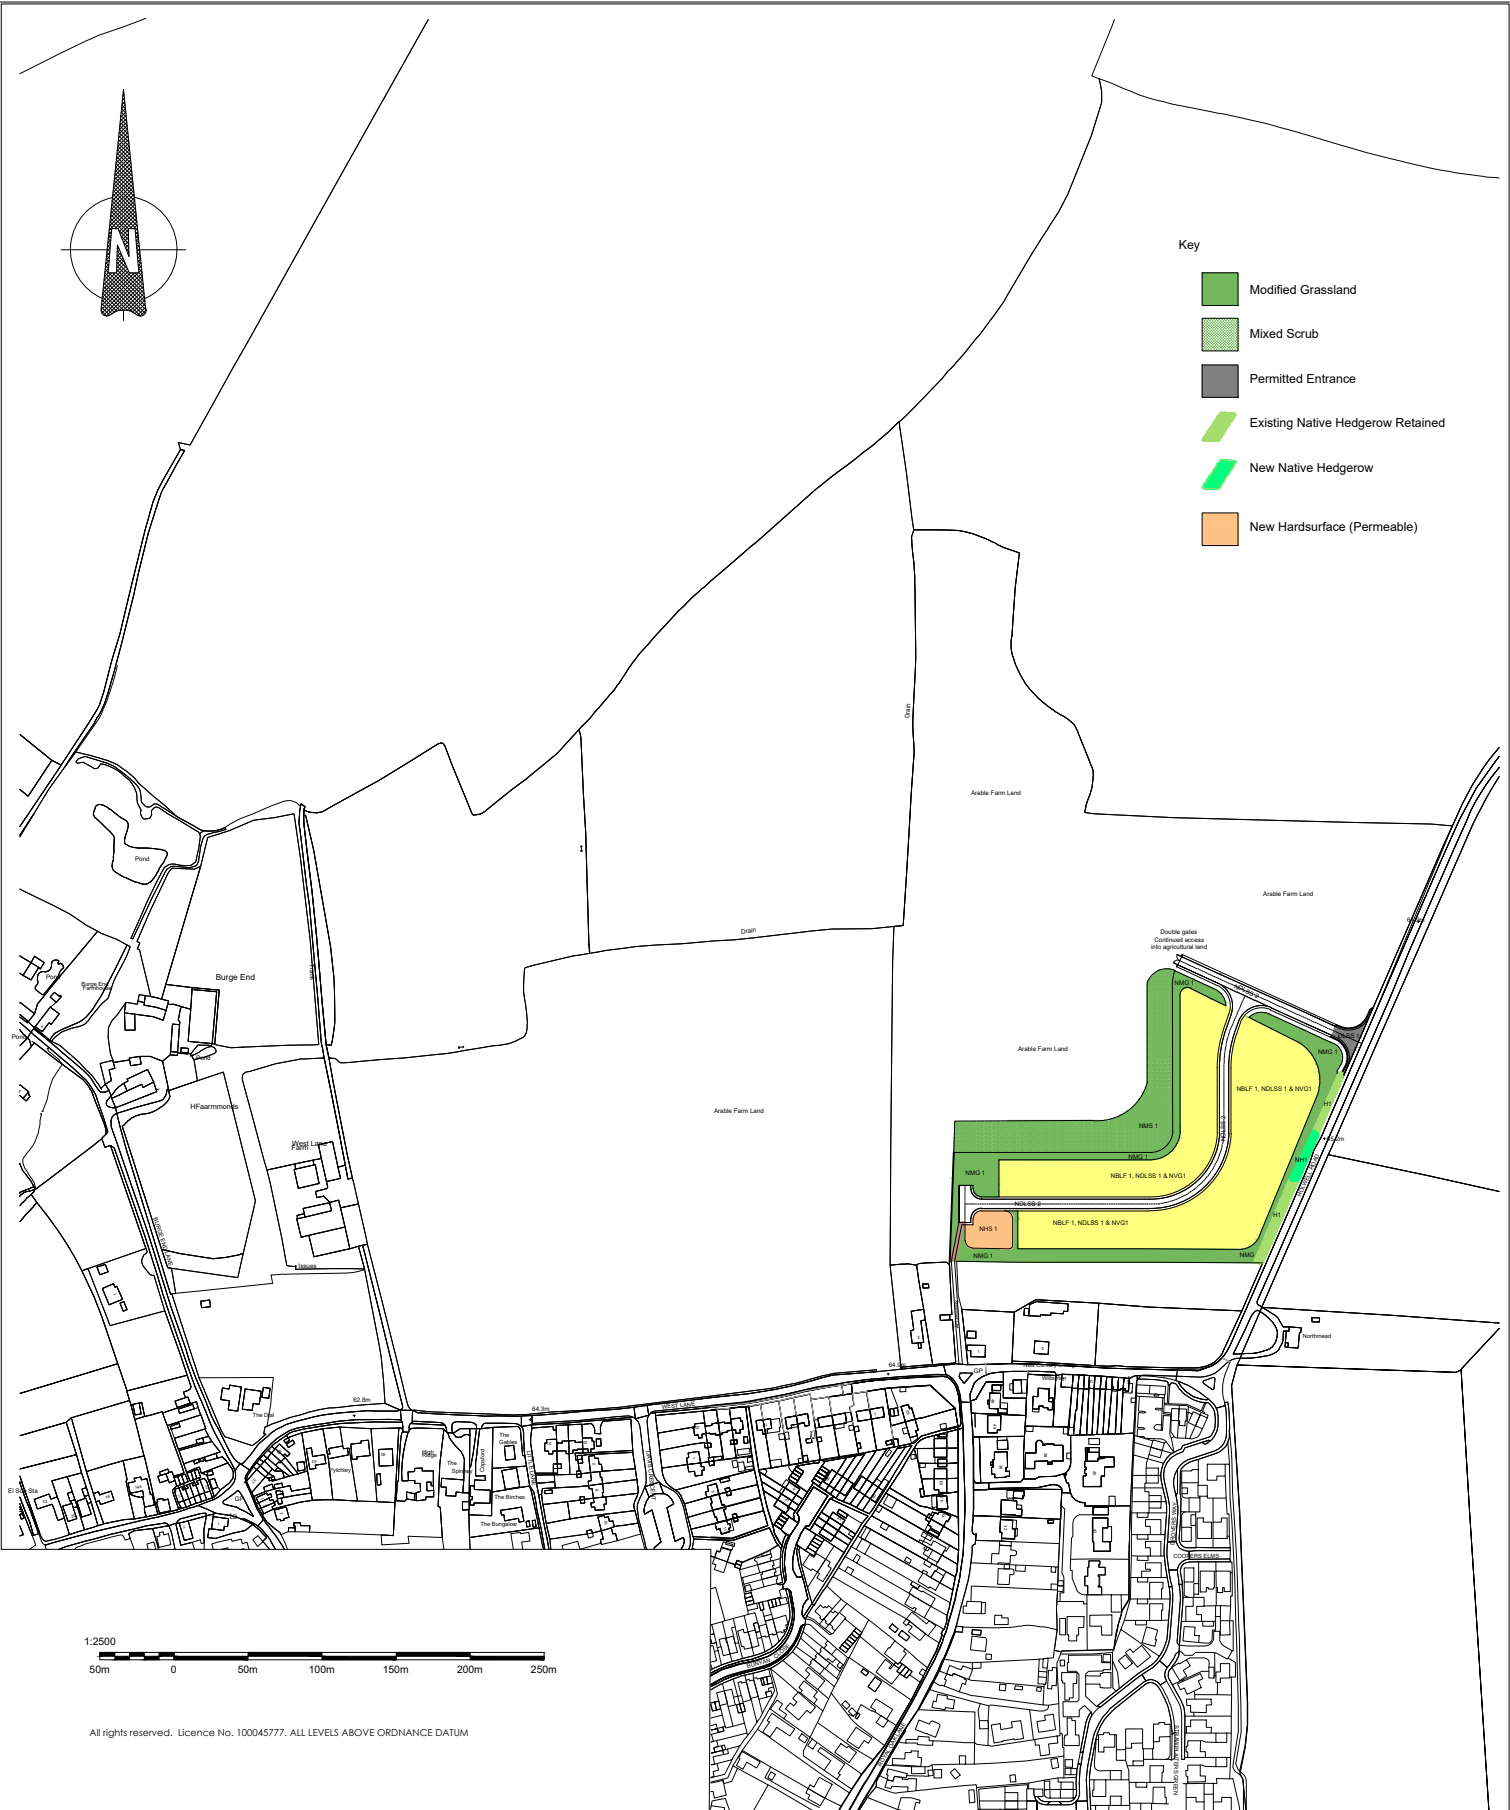

- Key
- Modified Grassland
 - Mixed Scrub
 - Permitted Entrance
 - Existing Native Hedgerow Retained
 - New Native Hedgerow
 - New Hardsurface (Permeable)

1:2500
50m 0 50m 100m 150m 200m 250m

All rights reserved. Licence No. 100045777. ALL LEVELS ABOVE ORDNANCE DATUM

Drawings Notes

1. This is not a survey drawing - all dimensions to be checked on site.
2. Do not scale off this drawing.
3. The copyright of this drawing is the property of PSK Rural Ltd.
4. All discrepancies to be reported to the architect.
5. Please ensure that this drawing is read together and cross referenced with all other relevant architectural drawings, schedules and specifications.
6. Please ensure that this drawing is read in conjunction with all other consultants/specialist contractors relevant drawings, schedules and specifications.

PSK RURAL

PSK Rural Limited
The Old Dairy, Hylle Farm, Marlow Road, Maidenhead, Berkshire, SL6 6PG
www.pskrural.co.uk
01628 777666

Project	Land at Piton
Location	SG5 3RA
Title	Indicative Proposed BNG Plan - Proposed Residential Development
File No.	LAP PROBING 001
Rev	1
Drawn By	PSK
Checked By	PSK
Date	10/06/2024
Scale	1:2500
Author	PSK
Checker	PSK