


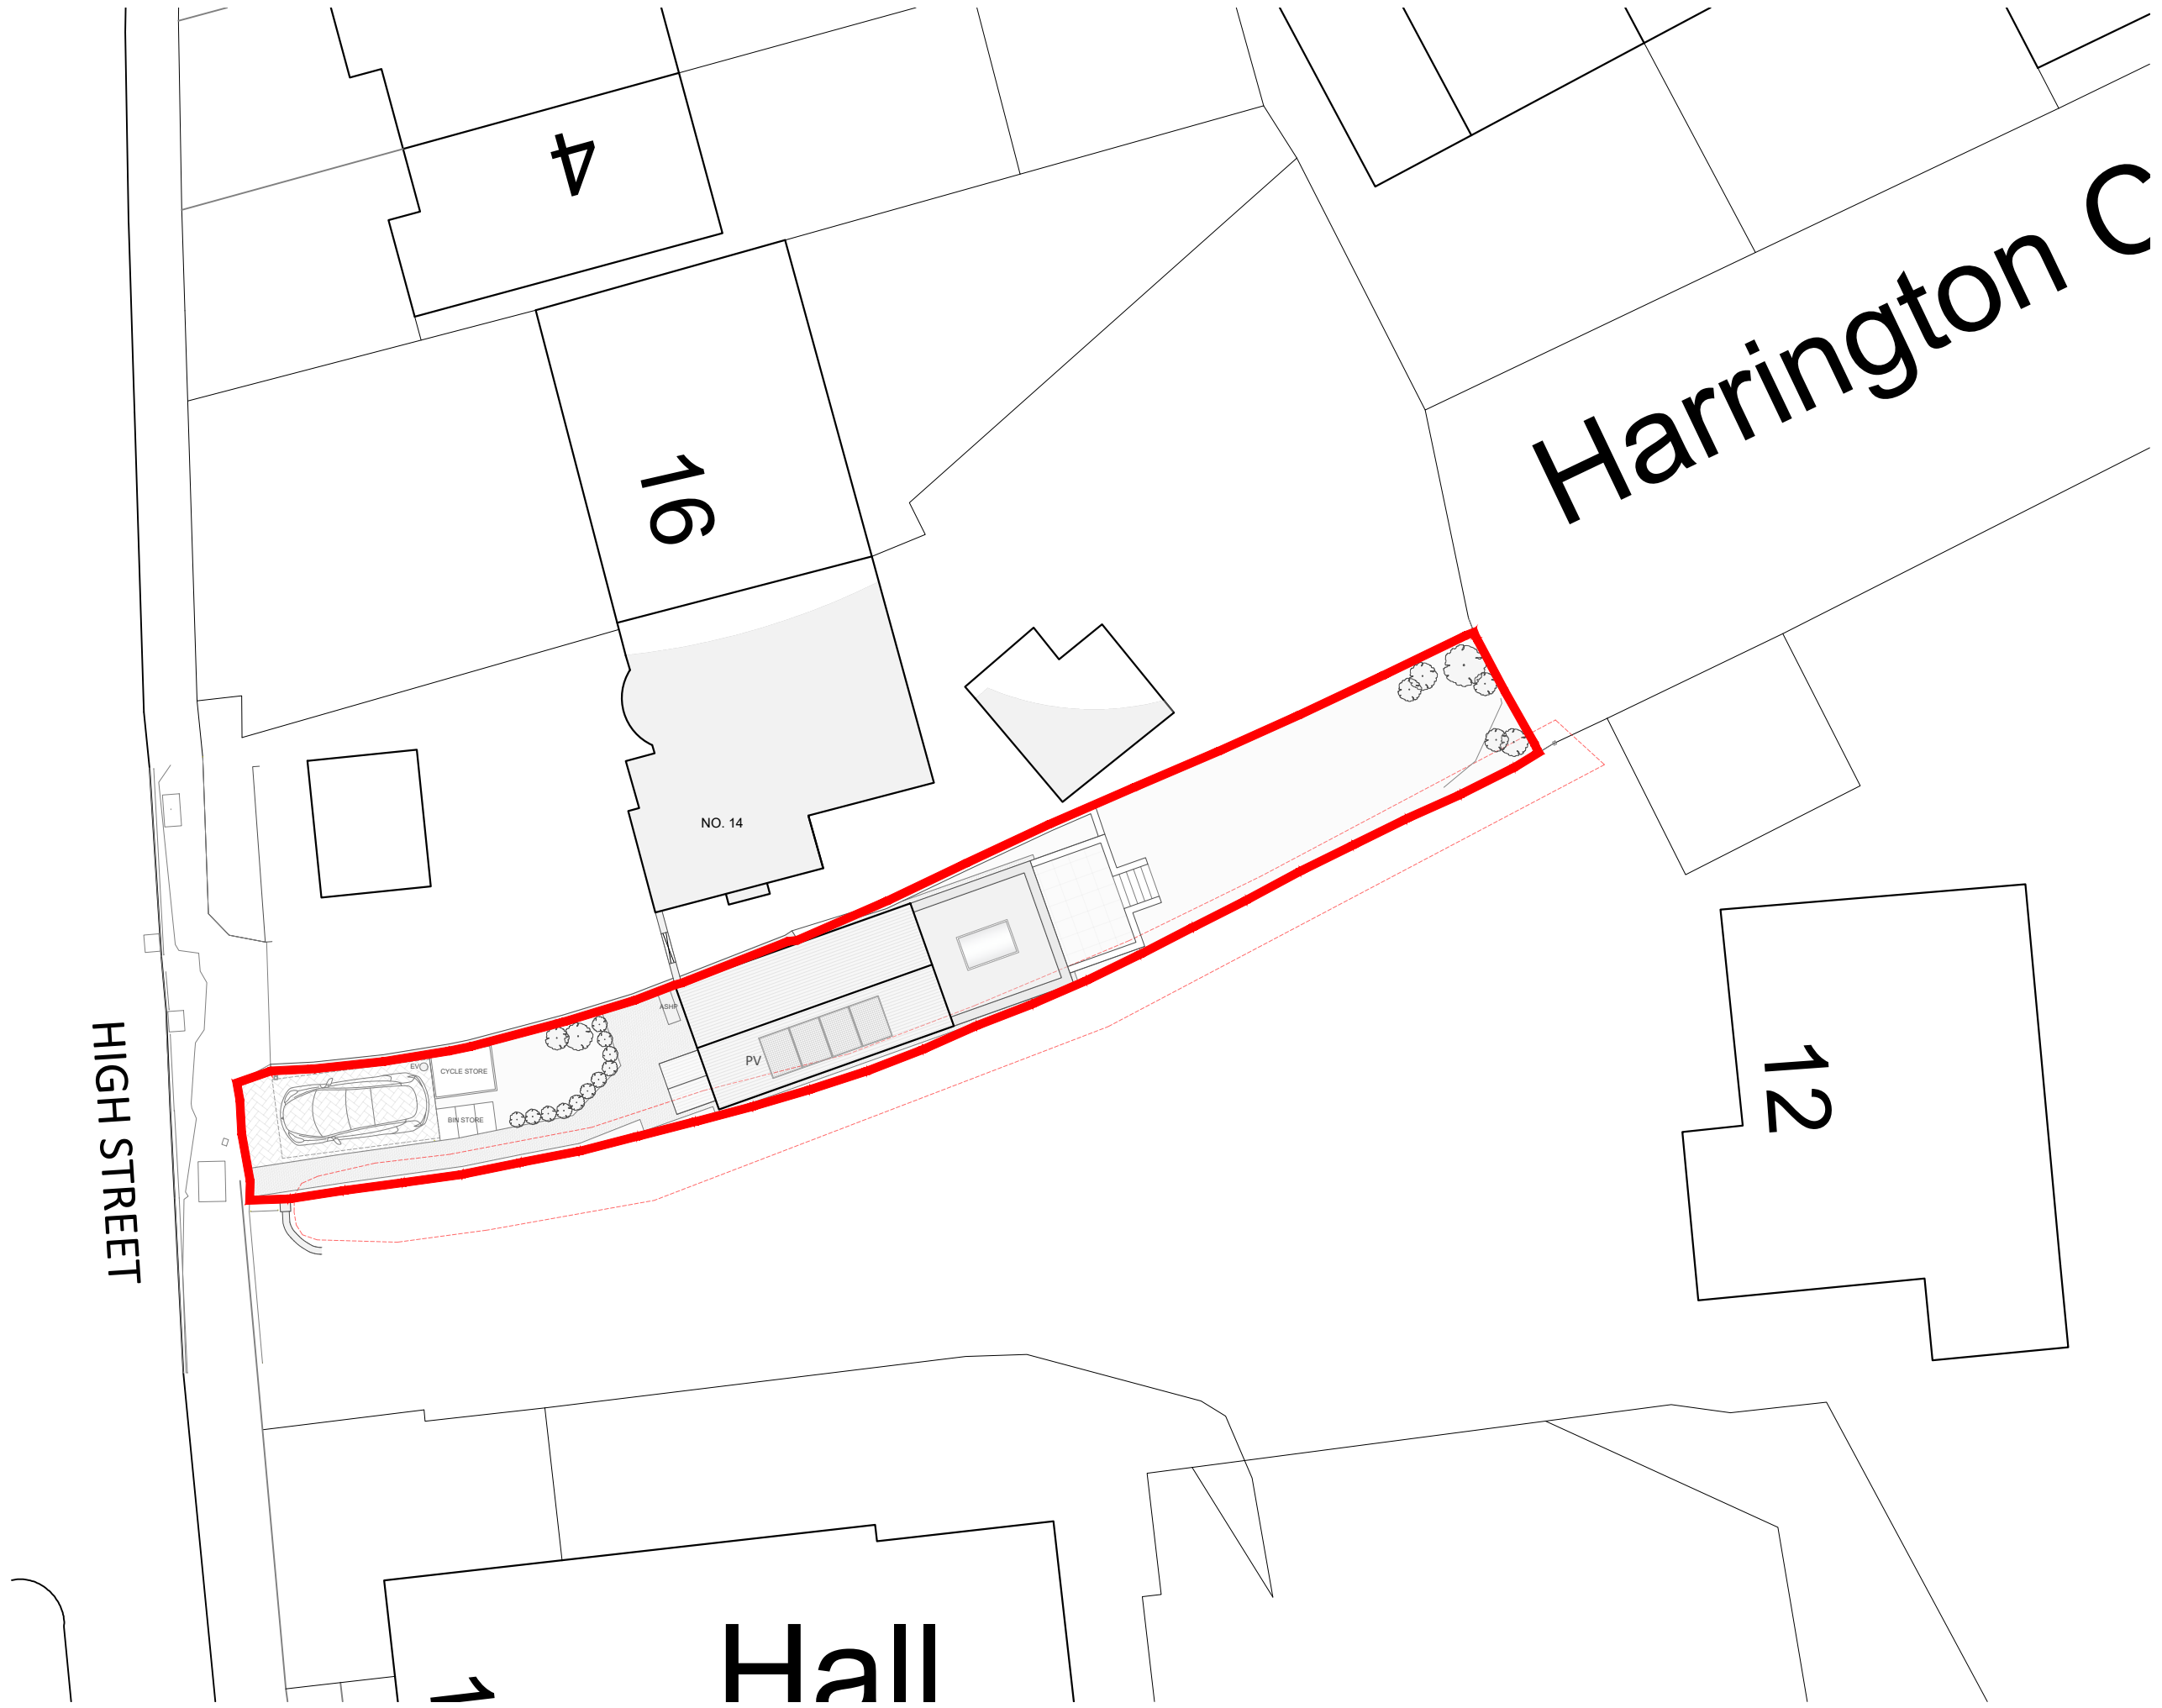

Harrington C

12

16

4

NO. 14

PV

1

Hall

HIGH STREET

FOR APPROVAL

Location
LAND AT HIGH STREET
GRAVELEY

Title
PROPOSED BLOCK PLAN

Scale 1:200 @ A3	Drawn SB	Checked HE	Date OCT 26
Drawing Number 2321_YPUK_P002(B)			Revision P3

