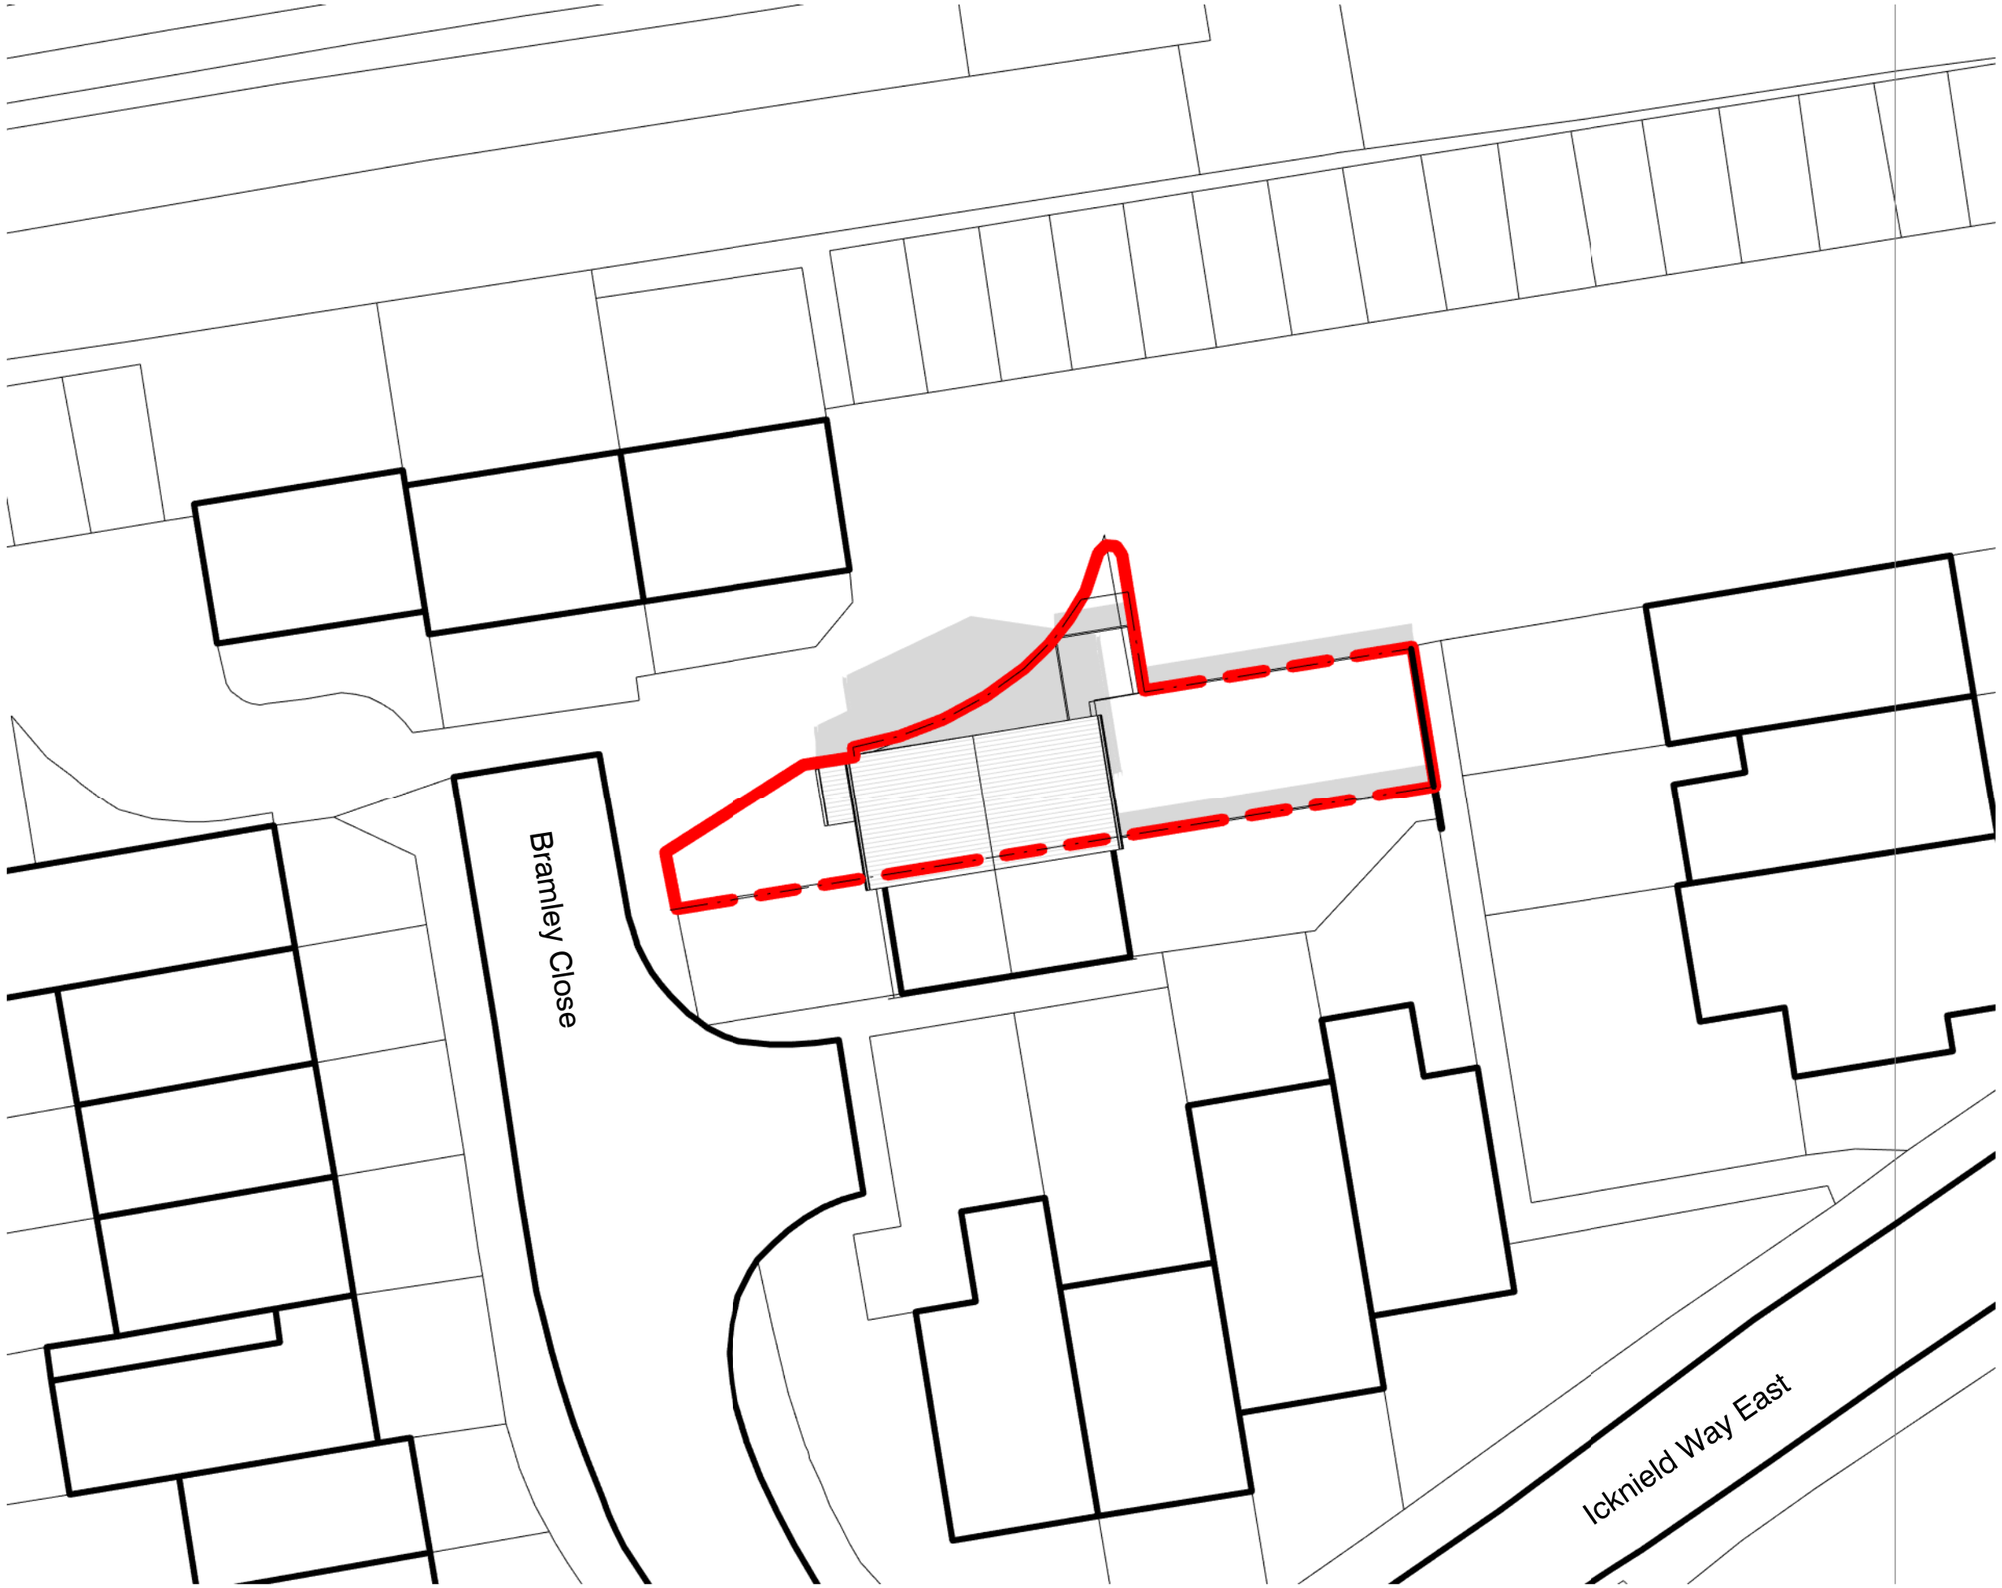

0 1 2 3 4 5 10m

North

1 SITE (existing)
1 : 200 @A3

GILBERT & GREGSON CONSTRUCTION LTD
www.gilbertgregson.com

Unit 15, Furmston Court, Letchworth, SG6 1UJ
info@gilbertgregson.com - 01462 339882

Name
Jessica Sheringham

Address:
14 Bramley Close,
Baldock, SG7 5DF

Title
Existing Site Plan

Dwg no.	Rev:
JS-1802 100	-

Status	Scale	Date
Prelim	1 : 200@A3	02/20/18

Revisions

Rev	Description	Date
-	Issued for Planning	08.05.18

The content of this drawing is the property of Gilbert Gregson Const. Ltd and may not be copied in whole or part without formal consent.