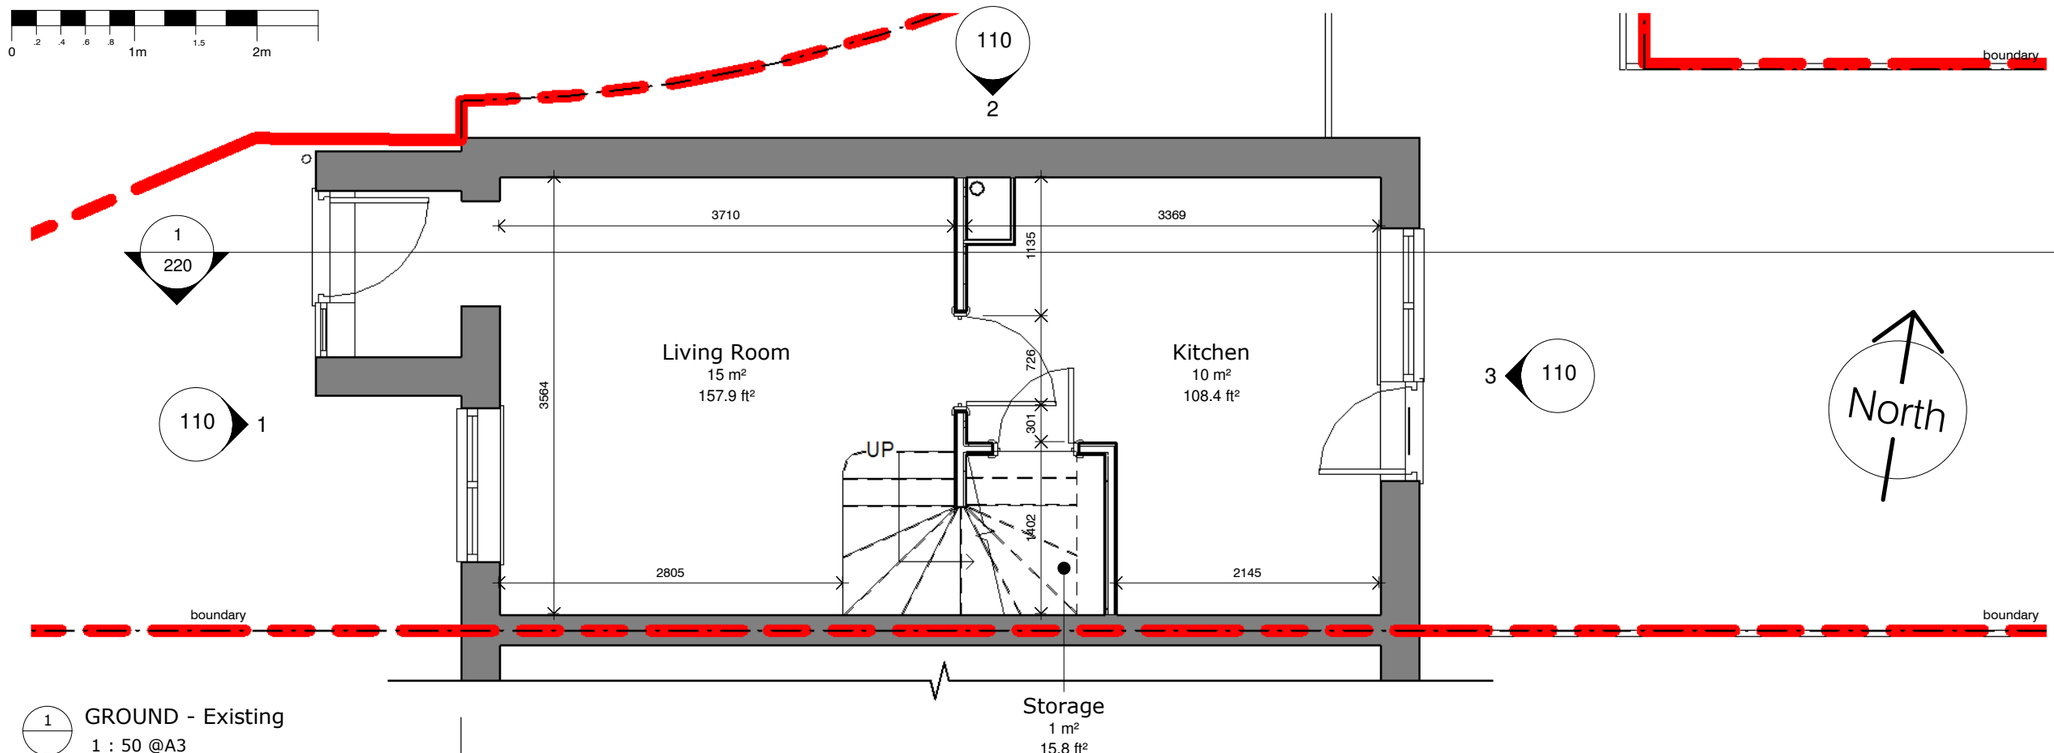

1 GROUND - Existing
1 : 50 @A3

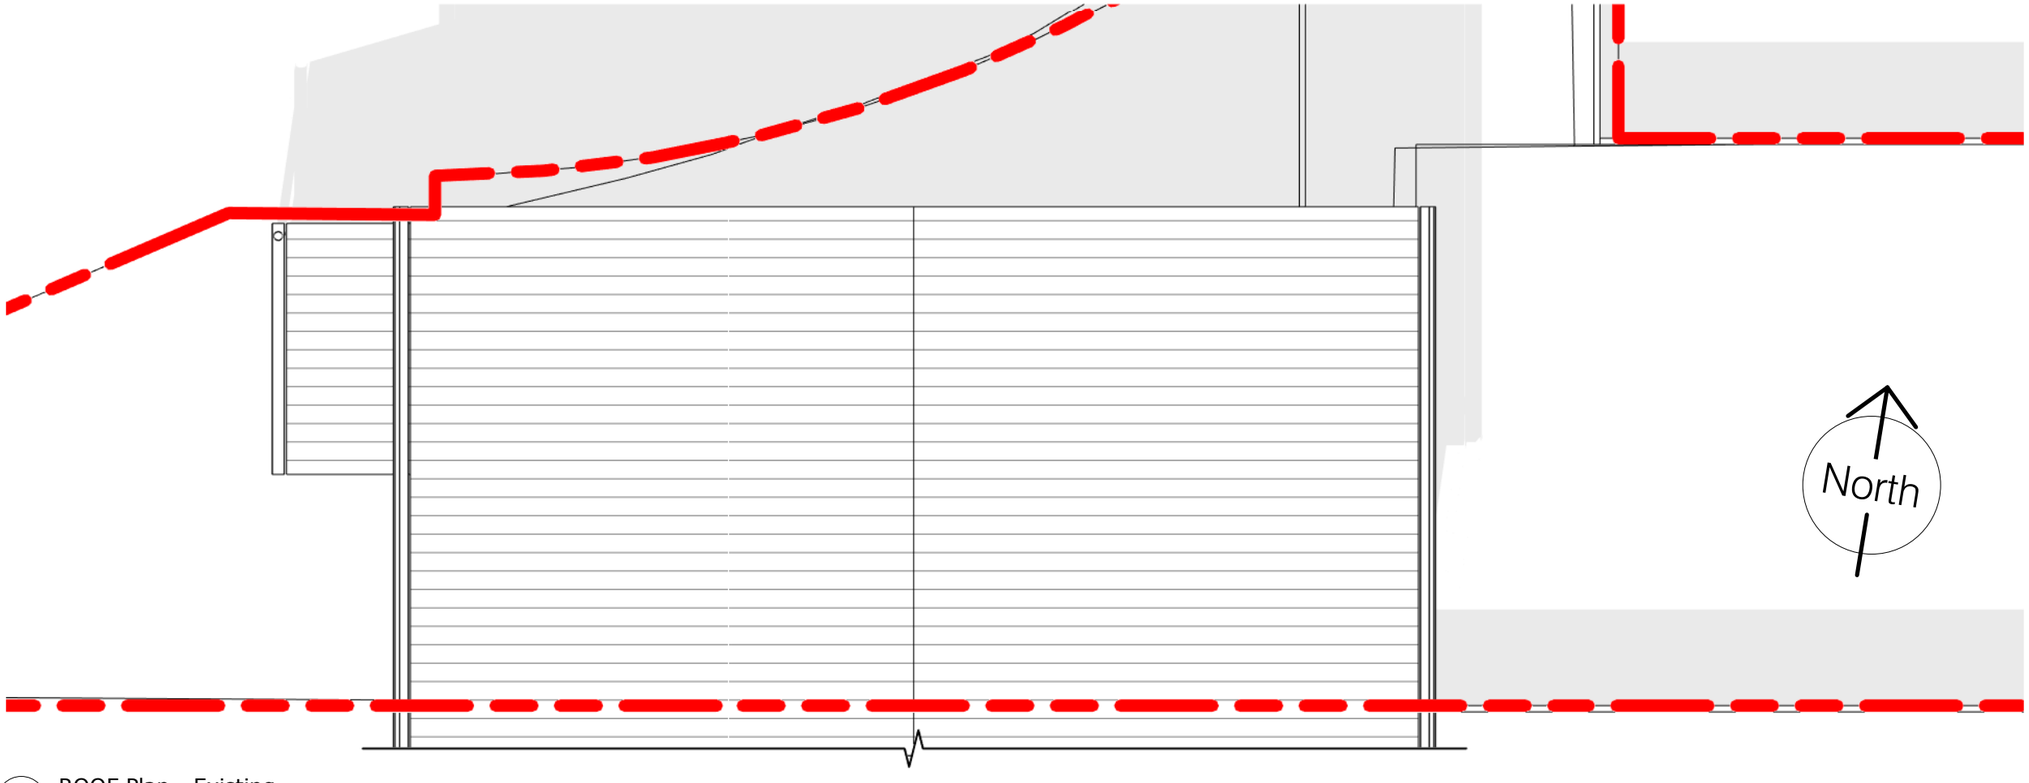

2 ROOF Plan - Existing
1 : 50 @A3

GILBERT & GREGSON CONSTRUCTION LTD
www.gilbertgregson.com

Unit 15, Furmston Court, Letchworth, SG6 1UJ
info@gilbertgregson.com - 01462 339882

Name
Jessica Sheringham

Address:
14 Bramley Close,
Baldock, SG7 5DF

Title
Existing Floor Plans

Dwg no.	Rev:
JS-1802 101	A

Status	Scale	Date
Prelim	1 : 50@A3	09/27/17

Revisions

Rev	Description	Date
-	ISSUED FOR COMMENT	15.02.18
A	Issued for Planning	08.05.18

The content of this drawing is the property of Gilbert Gregson Const. Ltd and may not be copied in whole or part without formal consent.