





Scale: 1-100, A3 page

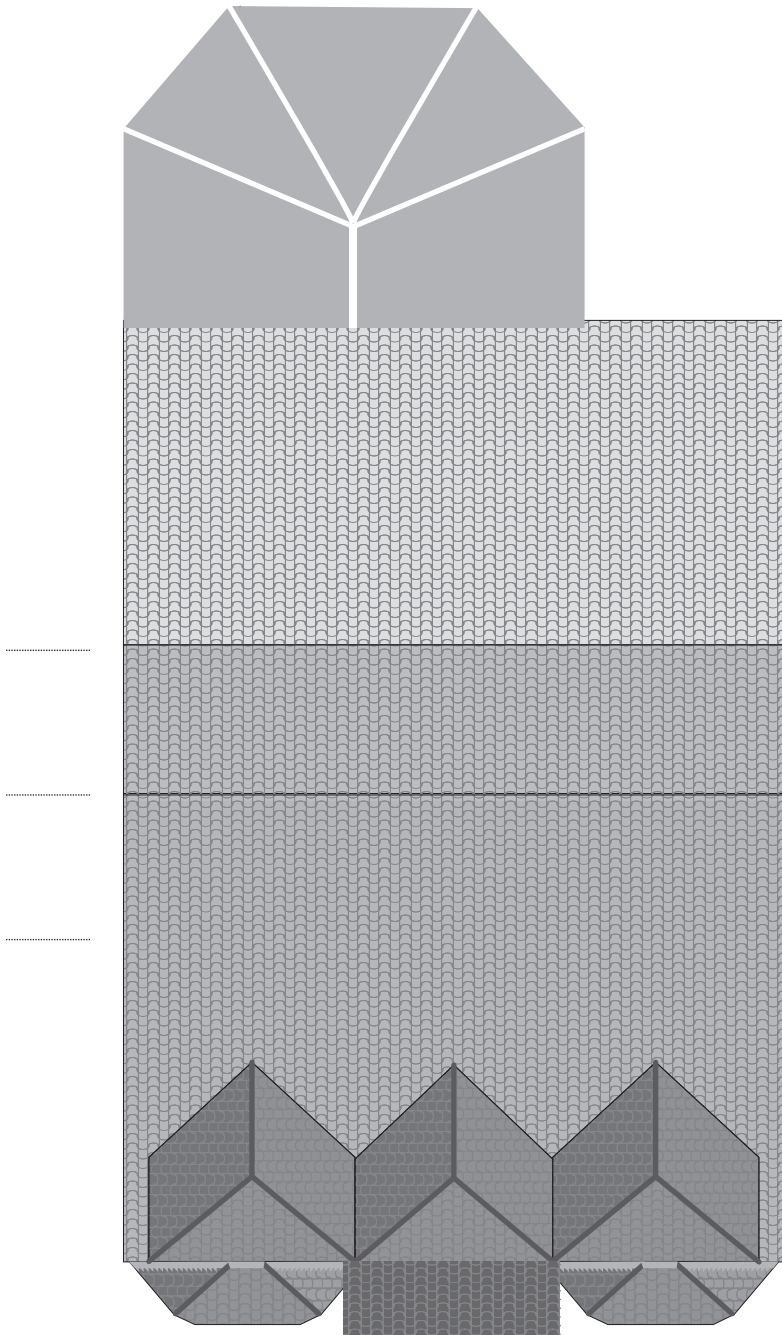

Existing Roof Plan

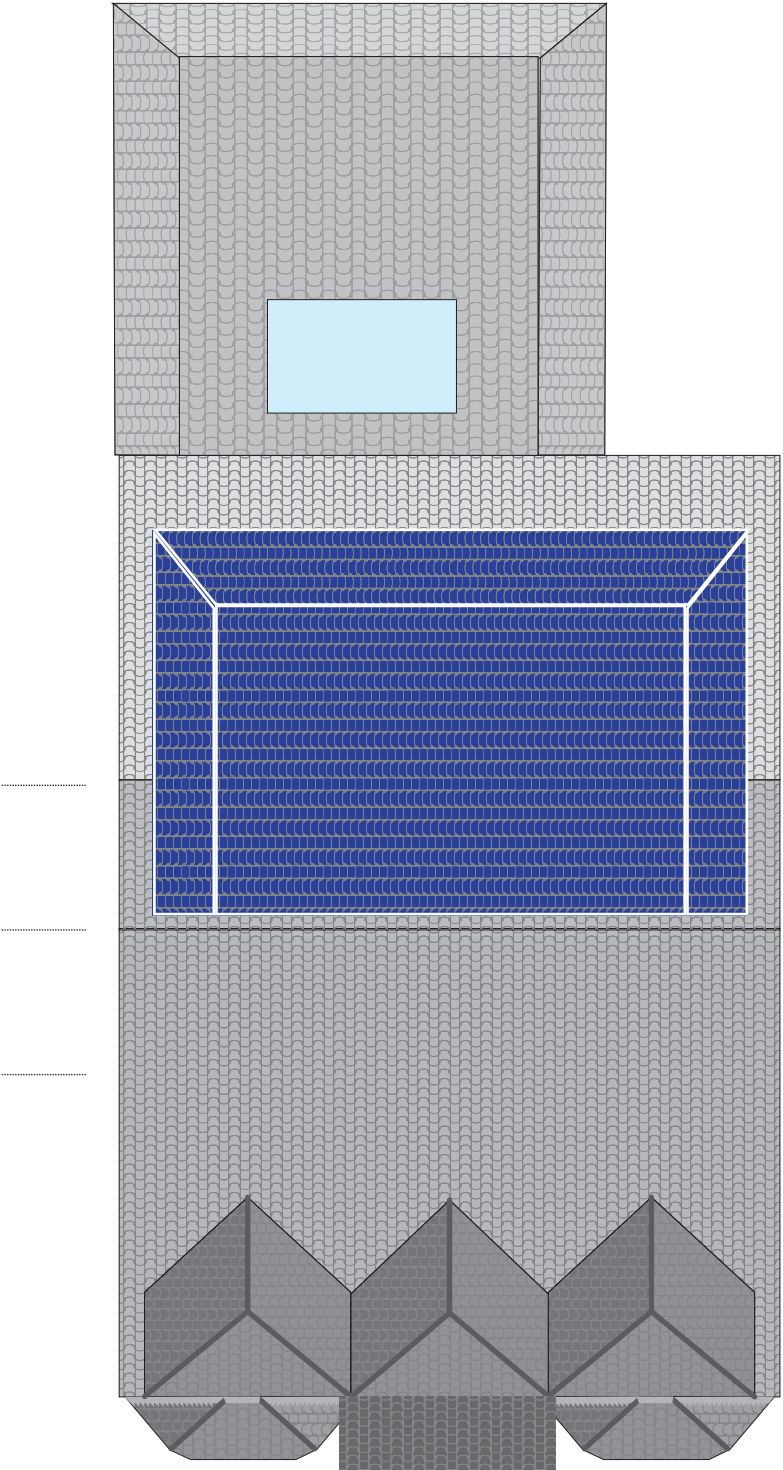

Proposed Roof Plan



Job: HPS51_85 High Street Kimpton
Application: GF extension 6m, loft extension 6m
Building Elevations: Existing and proposed.
Scale: 1-100
Date: 17/02/2026