


85 High Street, Kimpton, Hitchin, SG4 8QL

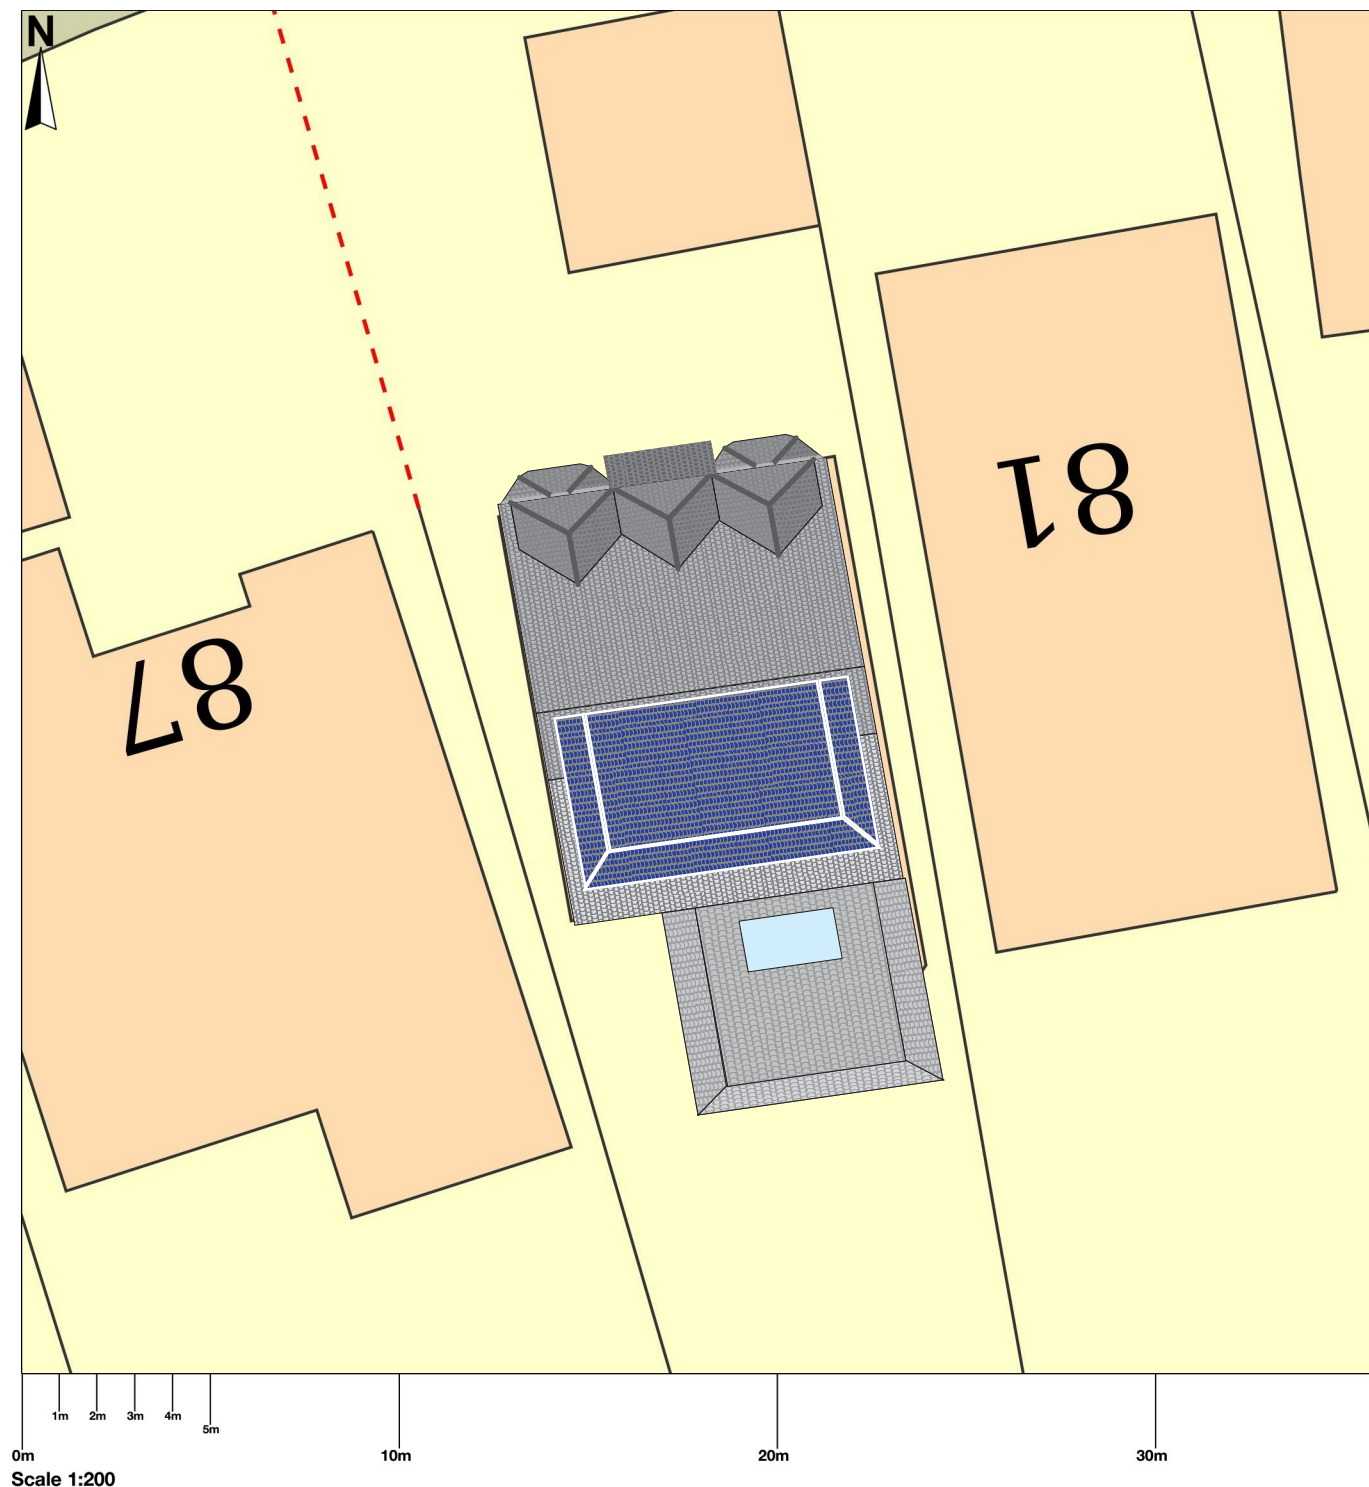

© Crown copyright and database rights 2026 OS 100054135. Map area bounded by: 517221,218272 517257,218308. Produced on 09 April 2026 from the OS National Geographic Database. Supplied by UKPlanningMaps.com. Unique plan reference: b36f/uk/1403079/1879137



Job: HPSS51_85 High Street Kimpton
Application: GF extension 6m, loft extension 6m
Building Elevations: Existing and proposed.
Scale: 1:100
Date: 17/02/2026