


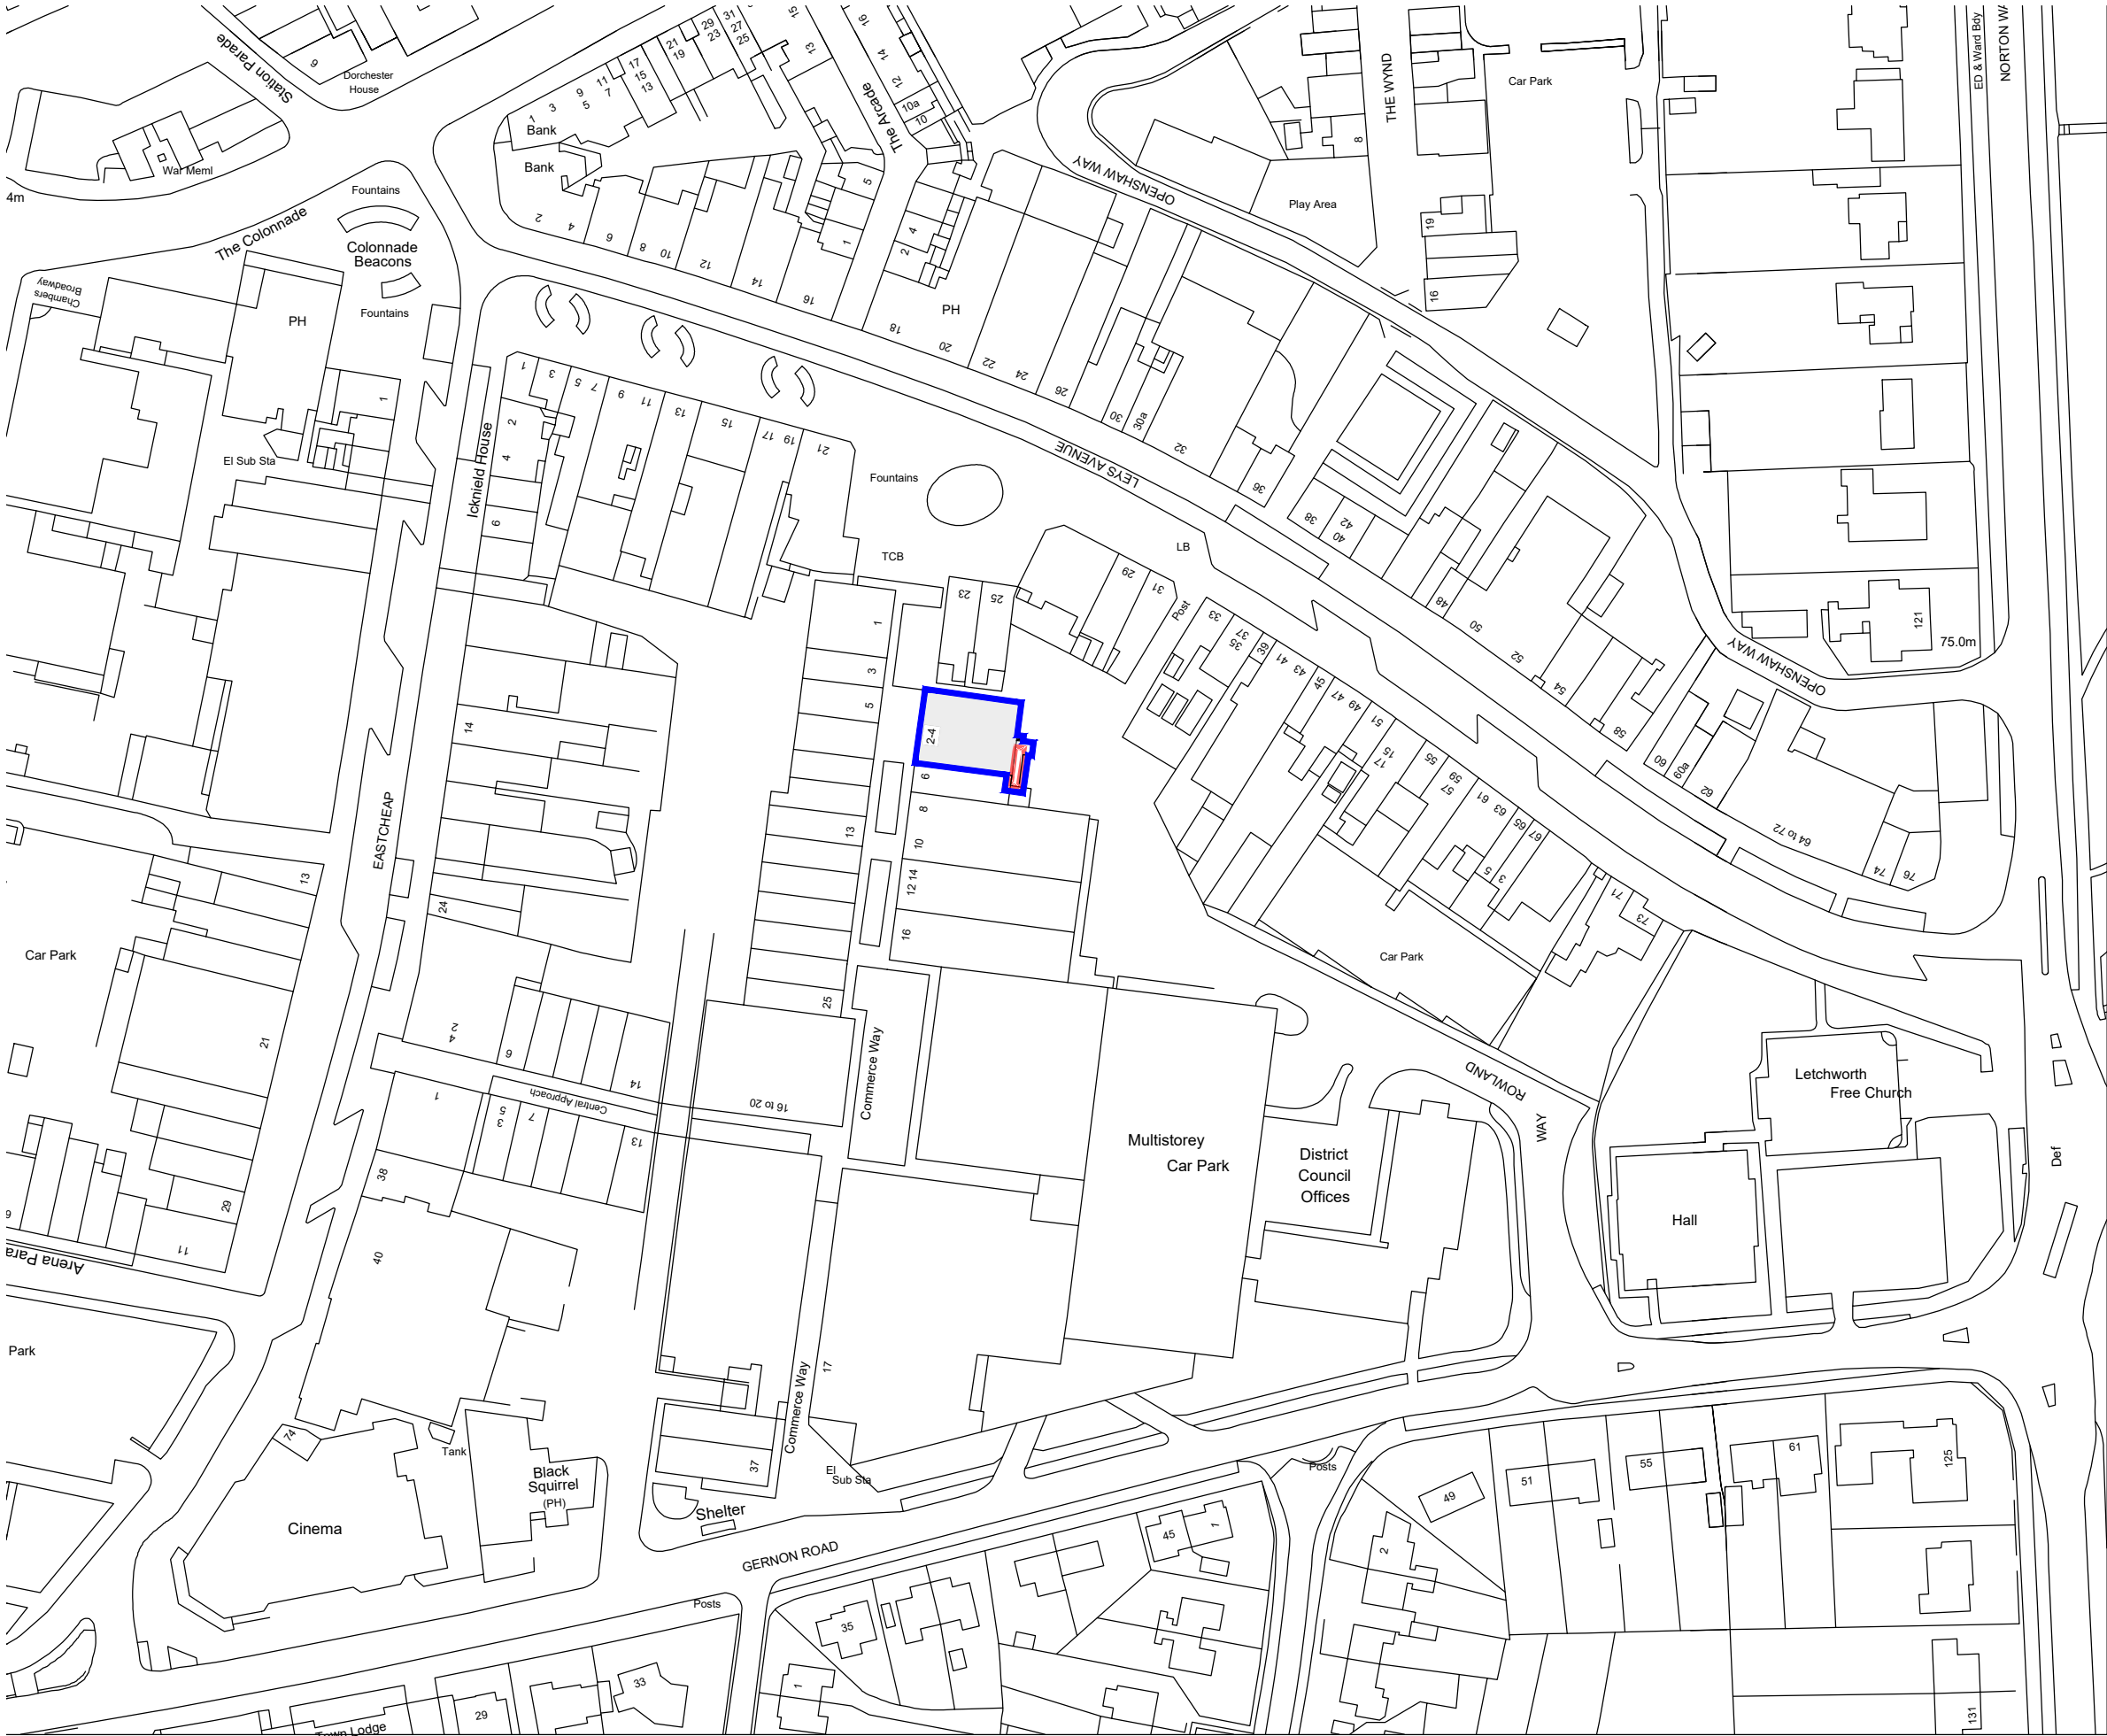

© Whittam Cox Architects - Disclaimer:

This drawing is copyright of WCEC Group Ltd trading as Whittam Cox Architects, and shall not be reproduced nor used for any other purpose without the written permission of the Architects. This drawing must be read in conjunction with all other related drawings and documentation. It is the contractors responsibility to ensure full compliance with the Building Regulations.

It is the contractors responsibility to check and verify all dimensions on site. Any discrepancies to be reported immediately. IF IN DOUBT ASK.

Materials not in conformity with relevant British or European Standards/Codes of practice or materials known to be deleterious to health & safety must not be used or specified on this project.



INDICATIVE APPLICANT OWNERSHIP BOUNDARY

APPLICATION BOUNDARY
0.004acr / 0.0017hec/ 17sqm

No	Date	Description	Drwn/Chkd By
CLIENT			

Boots Hearingcare

PROJECT
2-4 COMMERCE WAY,
LETCWORTH GARDEN CITY,
SG6 3DN

TITLE
LOCATION PLAN

DRAWING STATUS			
PLANNING			
DRAWN	GT	CHECKED	CEL
SCALE	1:1250 @ A3		
DATE	JULY 2025		

Whittam Cox
ARCHITECTS
Chesterfield / 01246 260261
London / 020 3388 0019
Leeds / 0113 468 2450
whittamcox.com

JOB NO.	DRAWING NO.	REV
250245	PL_01	

0m 12.5 25 37.5 50 62.5 75 87.5 100 112.5 125
1:1250