


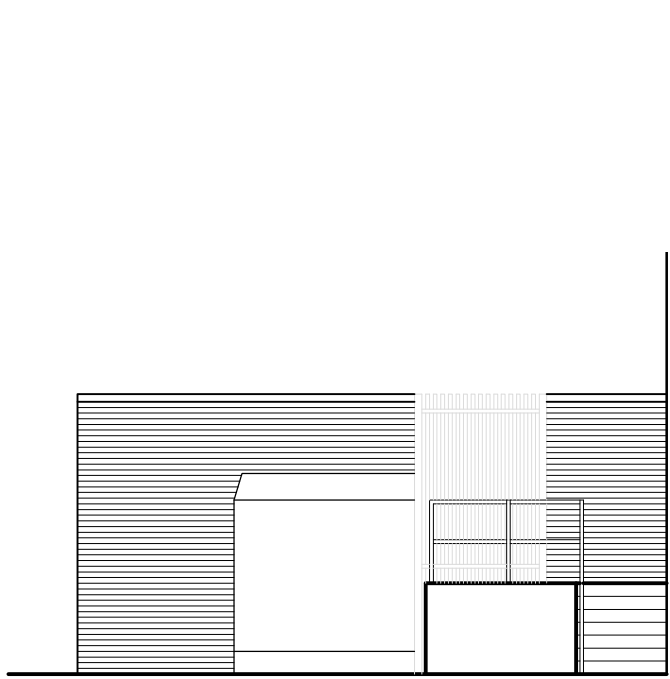


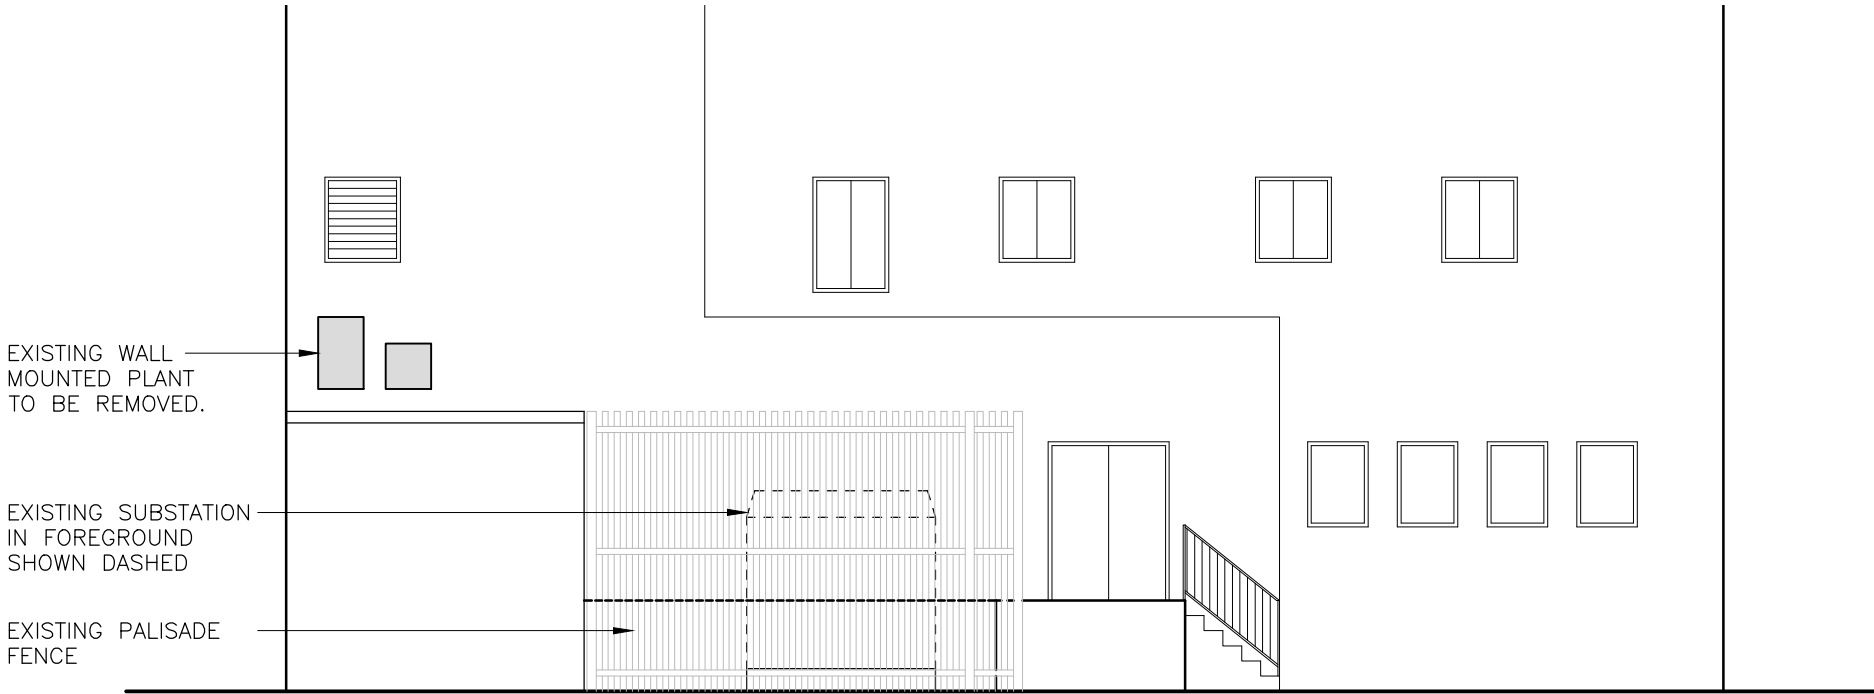

EXISTING ELEVATION A

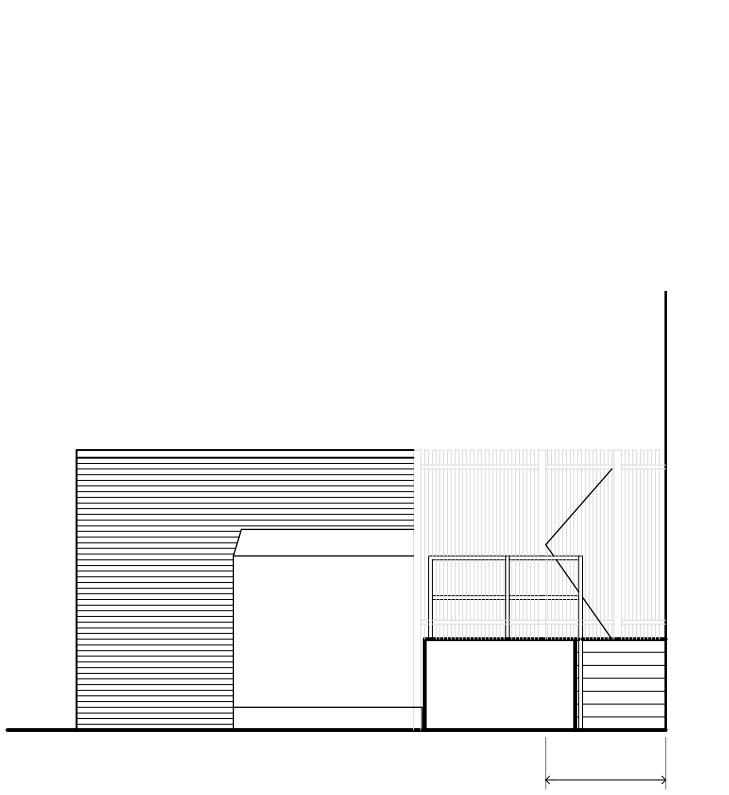


EXISTING ELEVATION B

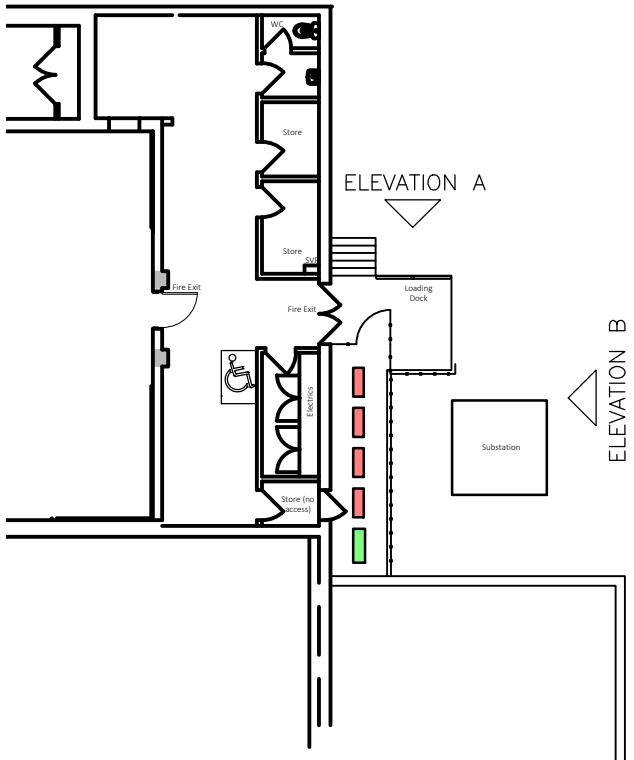

PROPOSED ELEVATION A

EXTENDED PALISADE
GATE AND FENCE

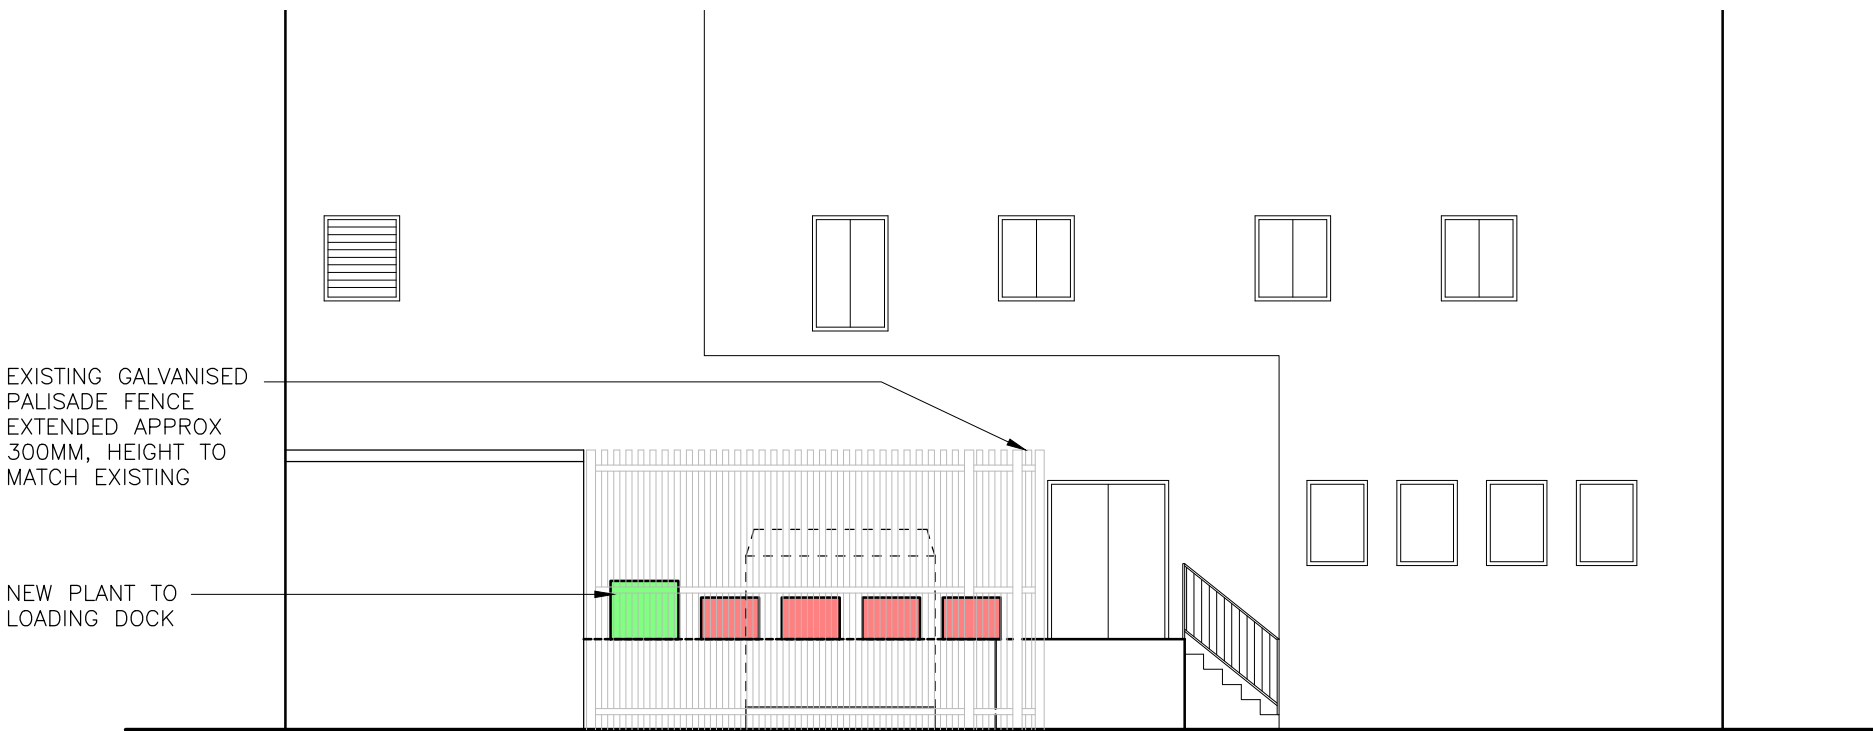


PROPOSED ELEVATION B

EXTENDED PALISADE
GATE AND FENCE

EXISTING GALVANISED
PALISADE FENCE
EXTENDED APPROX
300MM, HEIGHT TO
MATCH EXISTING

NEW PLANT TO
LOADING DOCK

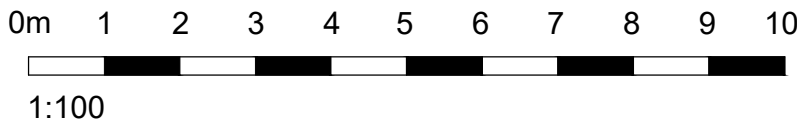

No.	Date	Description	Drawn/Chkd By
CLIENT			



PROJECT
2-4 COMMERCE WAY,
LETCWORTH GARDEN CITY.
SG6 3DN
TITLE
EXISTING & PROPOSED
ELEVATIONS

DRAWING STATUS	
PLANNING	
DRAWN GT	CHECKED CEL
SCALE 1:50 @ A2	
DATE JULY 2025	

Whittam Cox
ARCHITECTS
Chesterfield / 01246 260261
London / 020 3388 0019
Leeds / 0113 468 2450
whittamcox.com

JOB NO.	DRAWING NO.	REV
250245	PL_04	