





EXISTING SOUTH ELEVATION

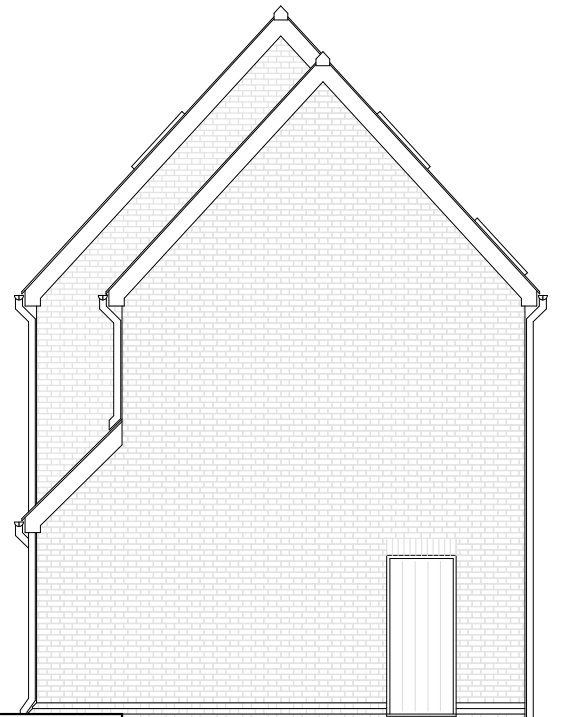


EXISTING EAST ELEVATION



PROPOSED SOUTH ELEVATION C

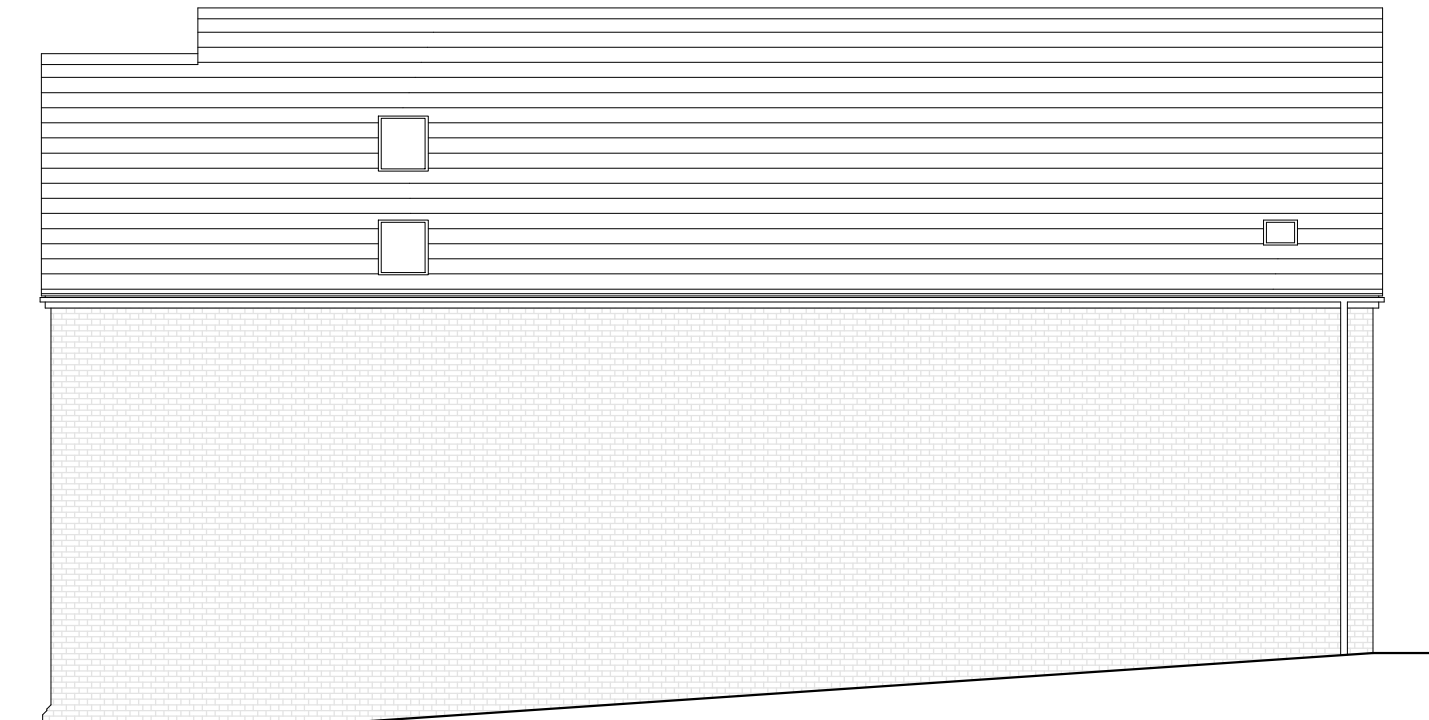


EXISTING NORTH ELEVATION

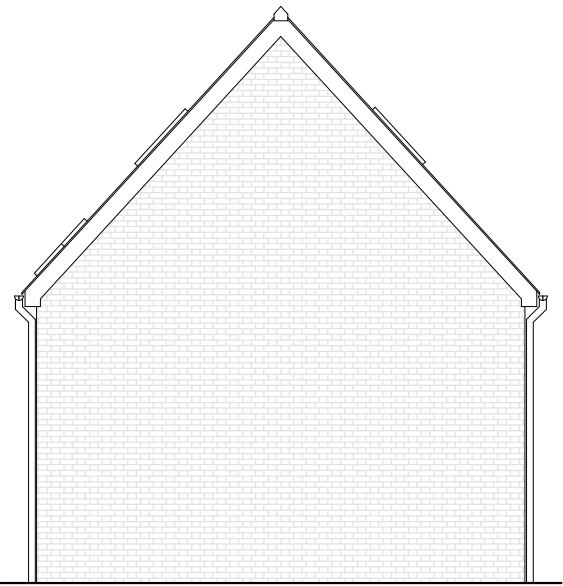


EXISTING WEST ELEVATION

NEW WINDOWS/CLADDING
TO MATCH EXISTING


GARAGE DOORS TO BE FIBREGLASS
ANTHRACITE GREY TO MATCH
WINDOWS & CLADDING

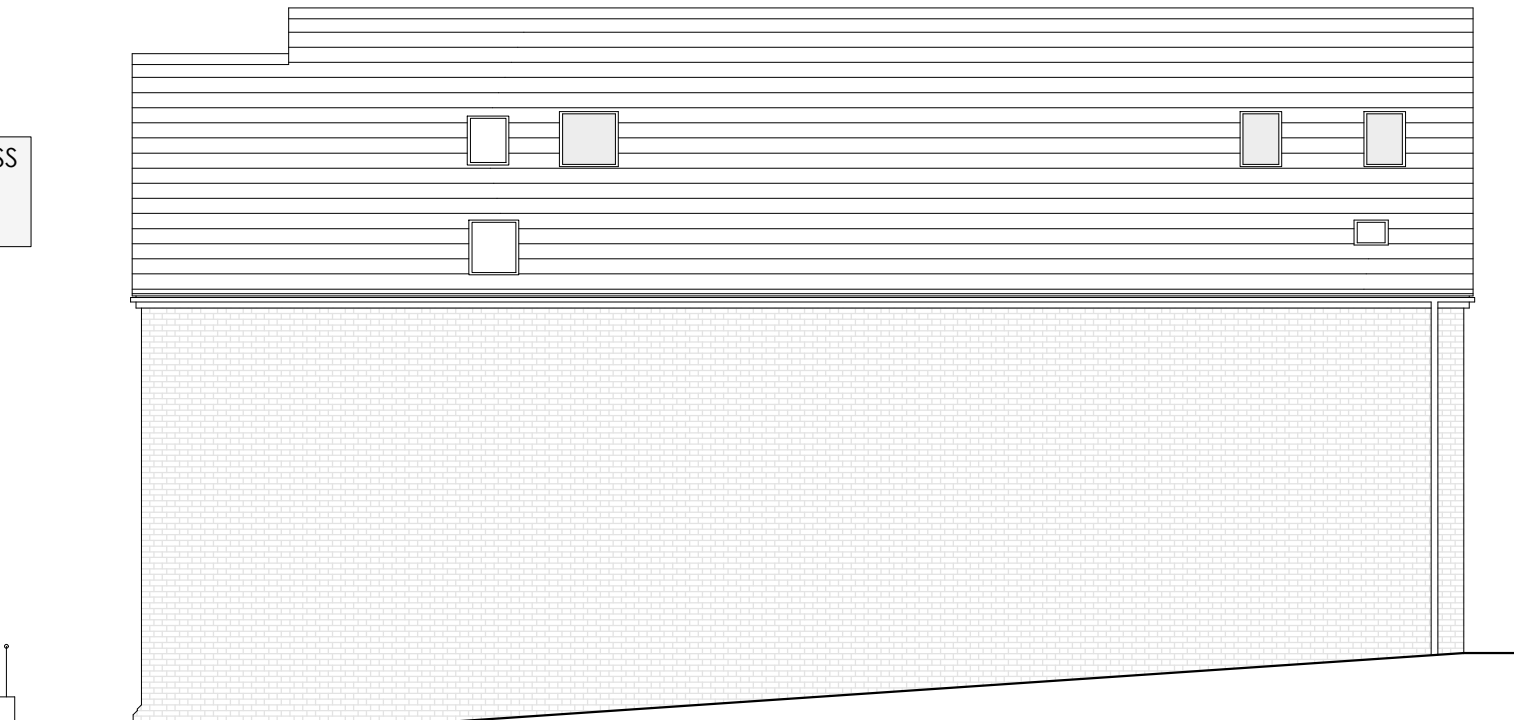


PROPOSED NORTH ELEVATION

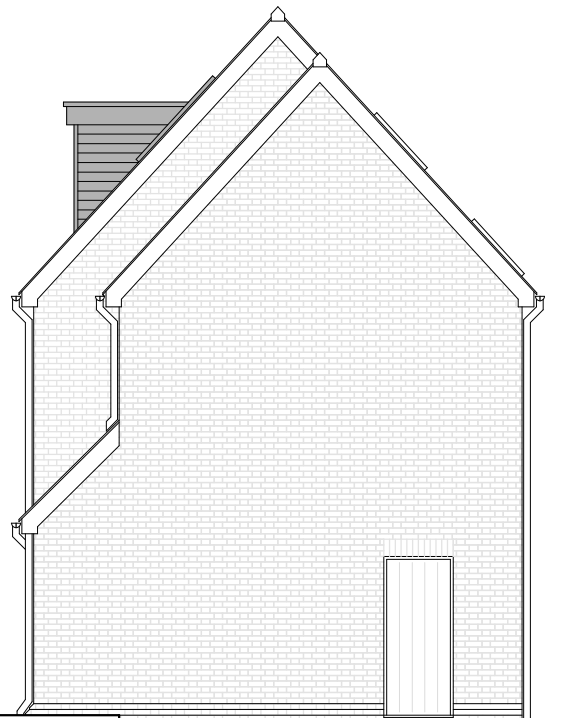

PROPOSED EAST ELEVATION

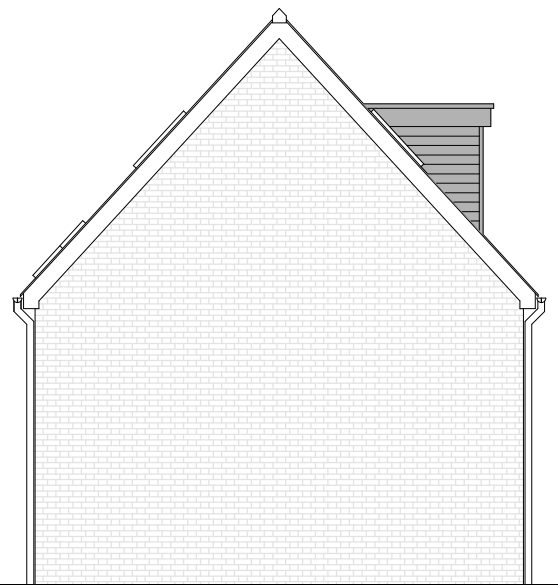

PROPOSED WEST ELEVATION

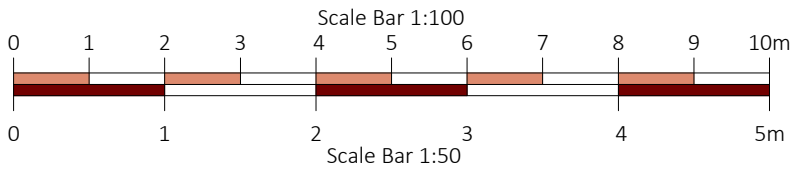

Drawing Title		Rev.	Date	Note
Existing & Proposed Elevations				
Project		Octagon Design & Consultancy		
Coach House, 2 Park Lane, Knebworth		2a Bournmouth Rd - STEVENAGE - Herts SG1 2PN		
Herts SG3 6PJ		e: tj13@icloud.com		
		m: 07831 146756		