



0 1 2 3m

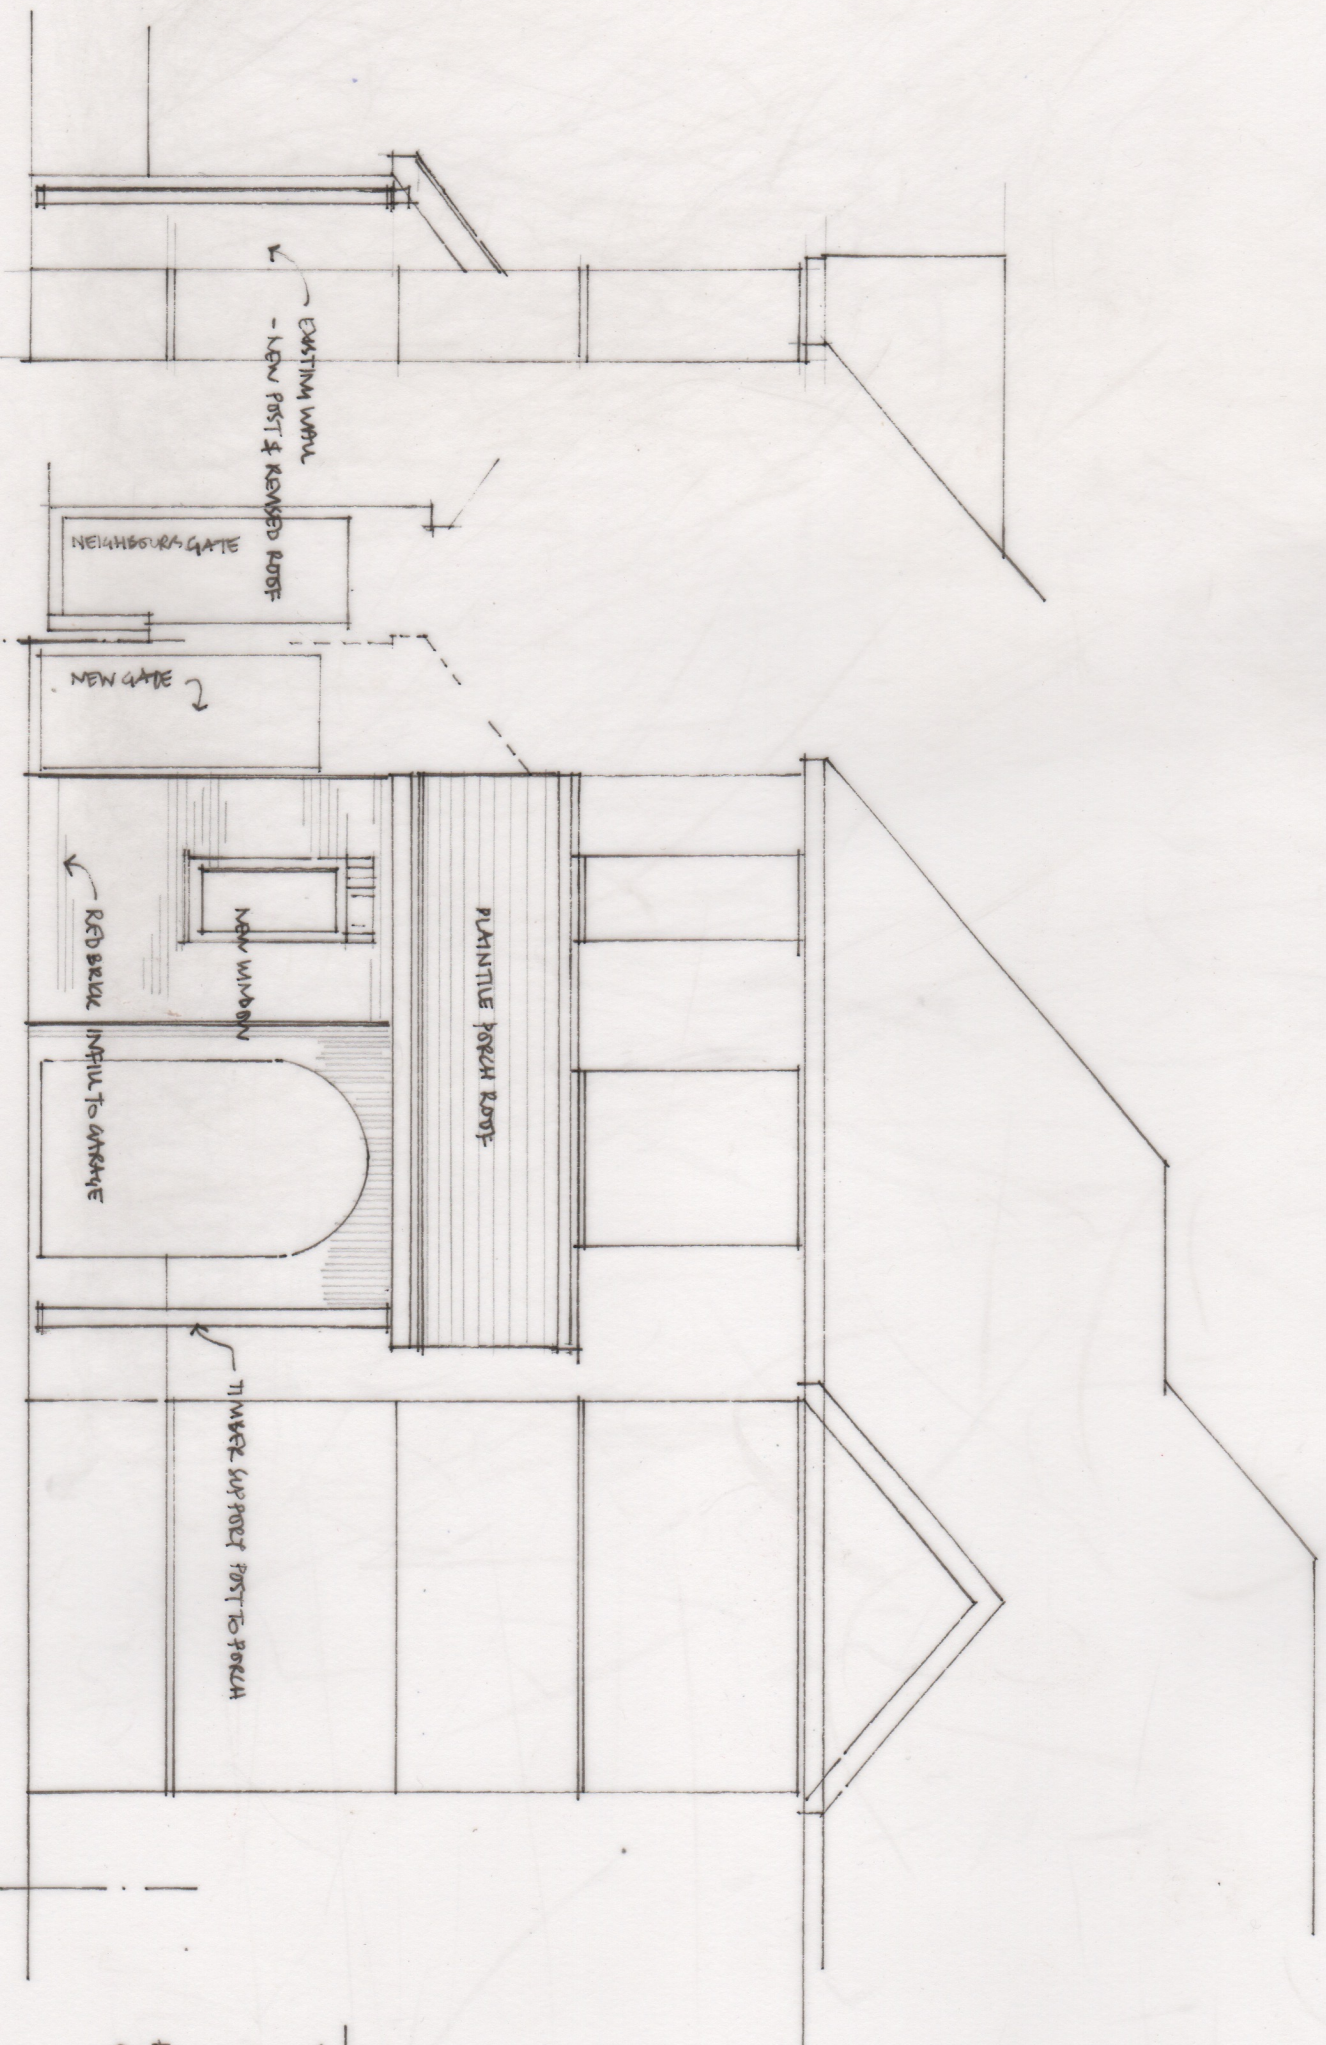

HALL GARAGE REMOVED

INSIDE ELEVATION

FRONT ELEVATION

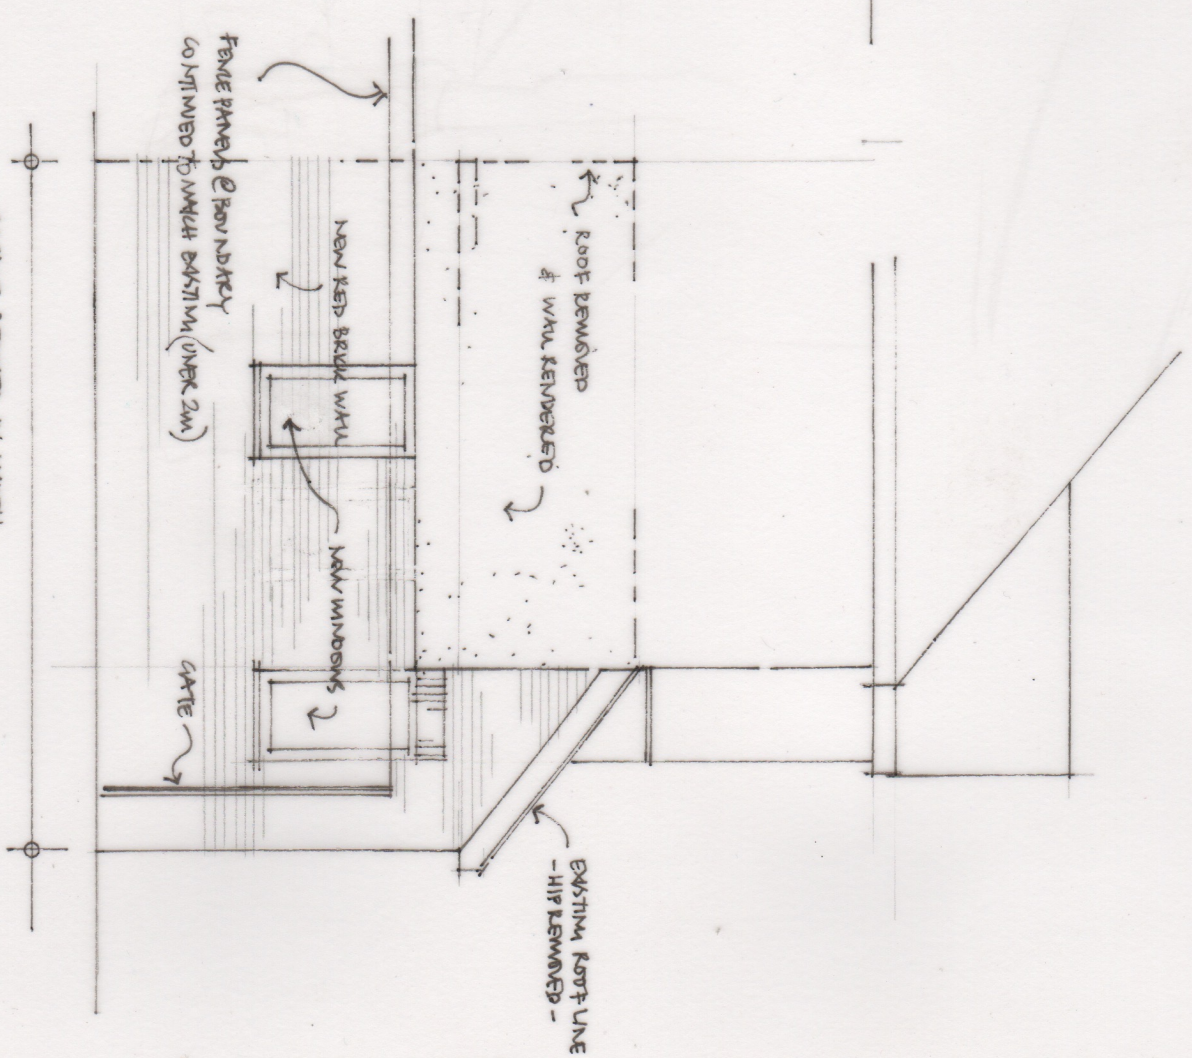

GARAGE REDUCED IN WIDTH

OUTSIDE ELEVATION