
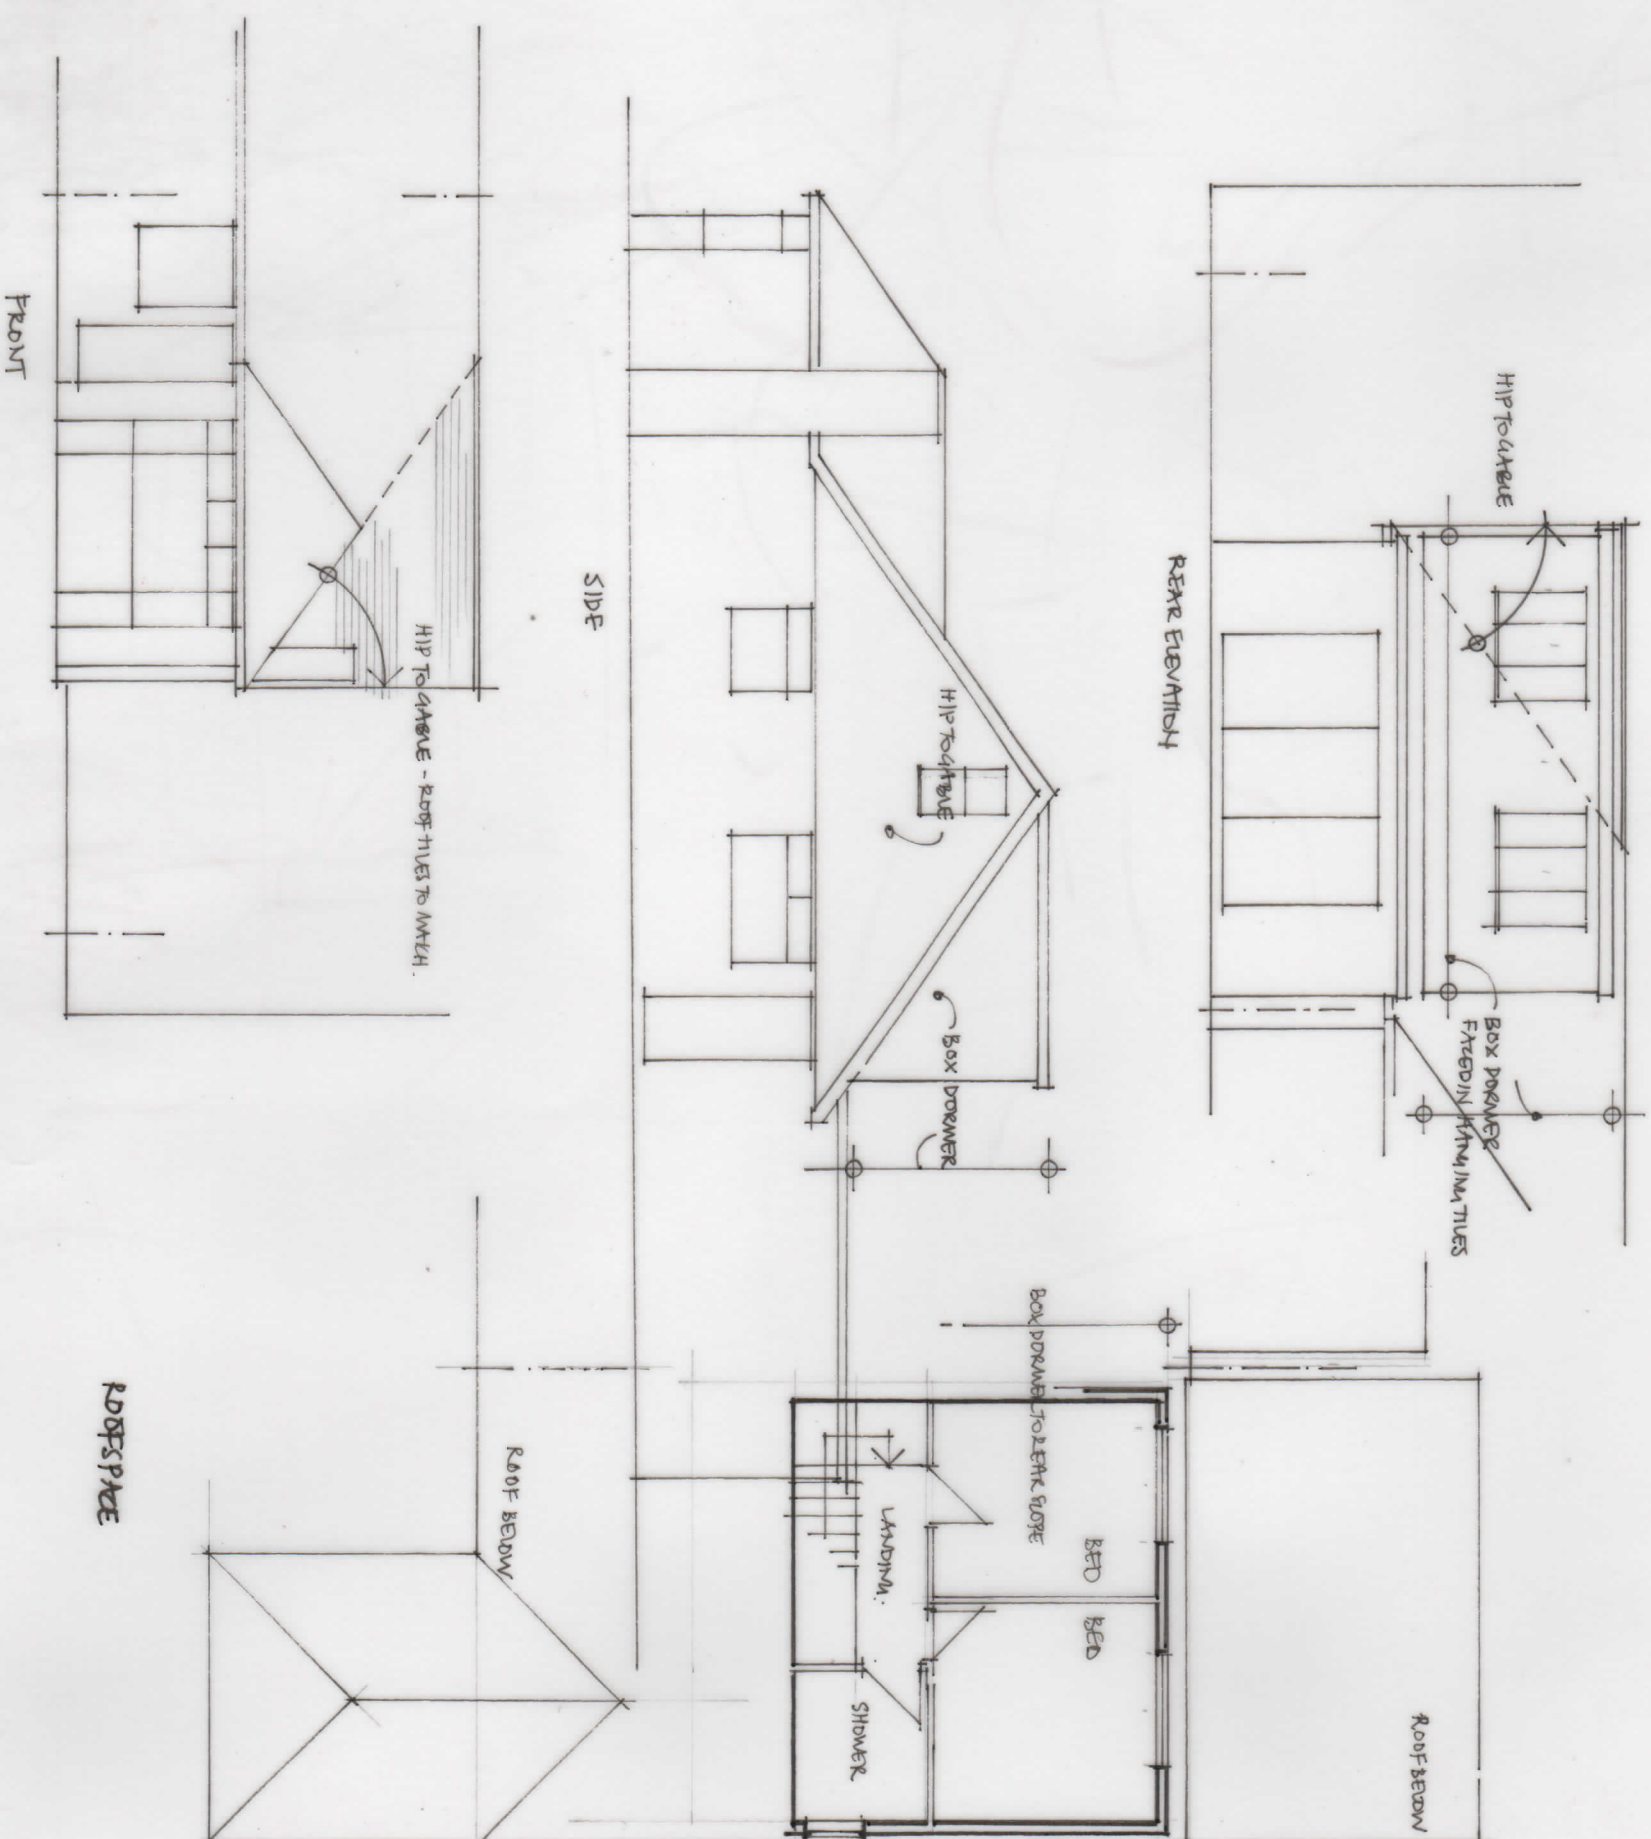


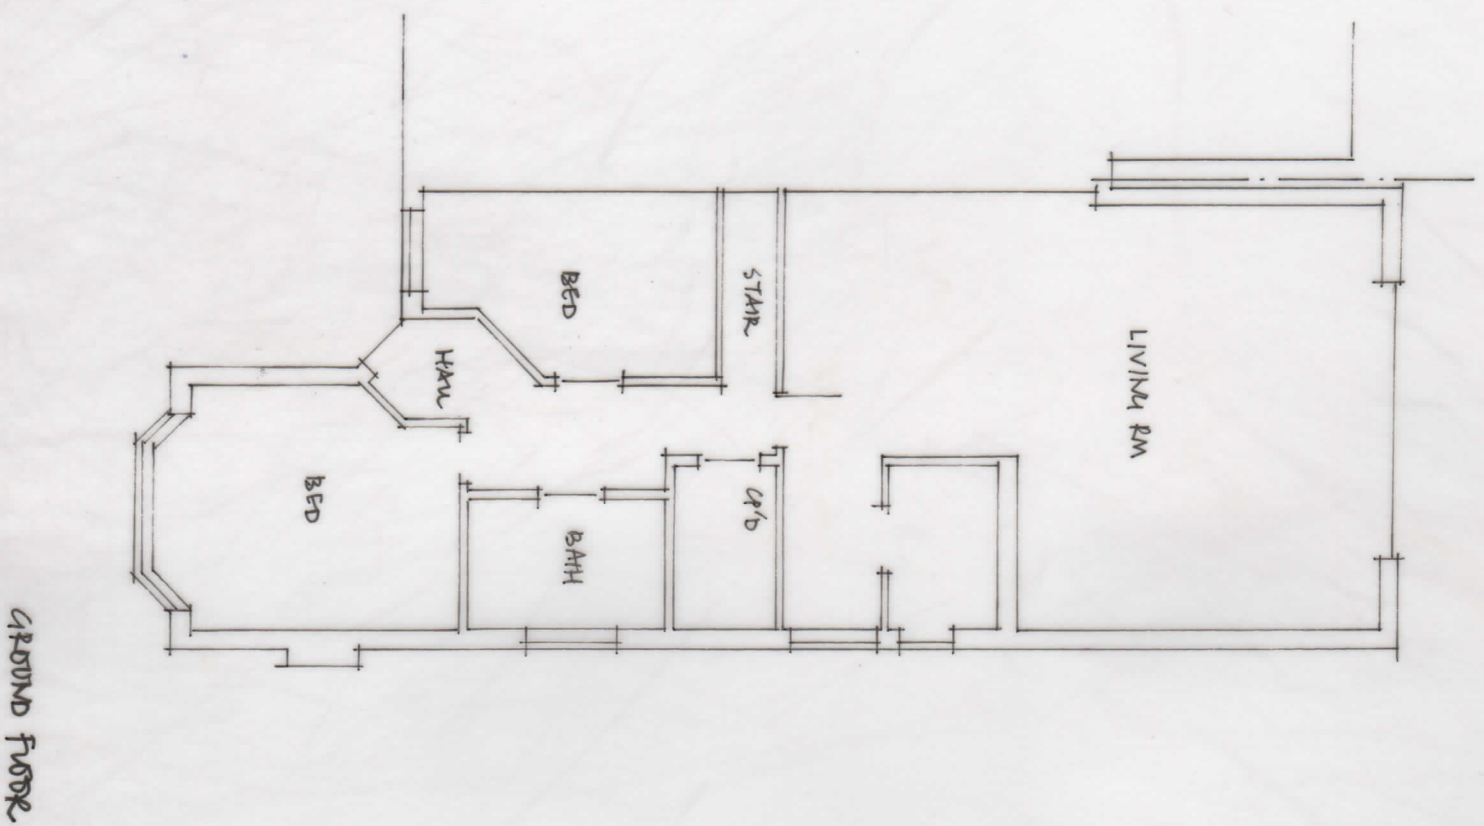

2m
1
0

JEREMY WILLIAMS LEROY
RIBA CHARTERED ARCHITECT

NO 1 THE LIMES HITCHIN HERTS SG5 2AY
TEL/FAX 01462 624740

79 WESTON WAY
BALDOCK

LOFT BOX DOWNER CONVERSION

PROPOSED PLAN & ELEVATIONS
SEPT 2024 1.100@A3

D1