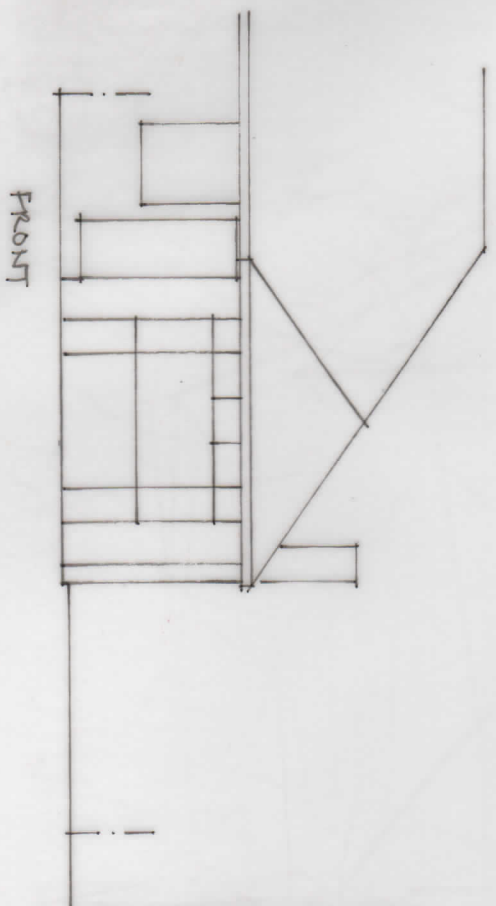
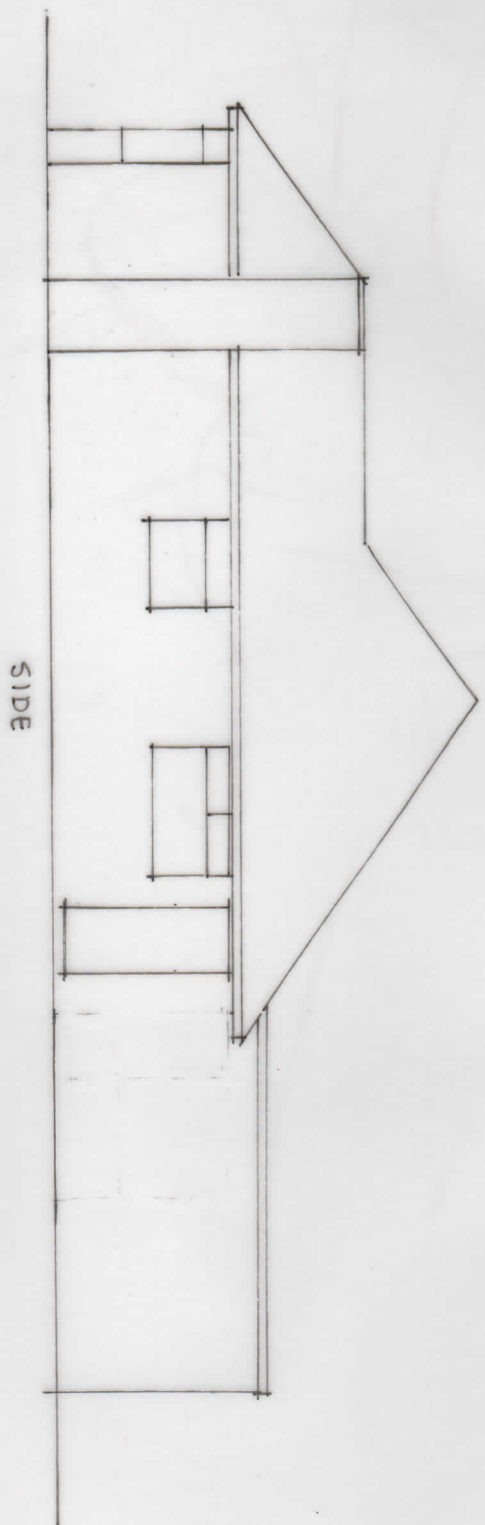
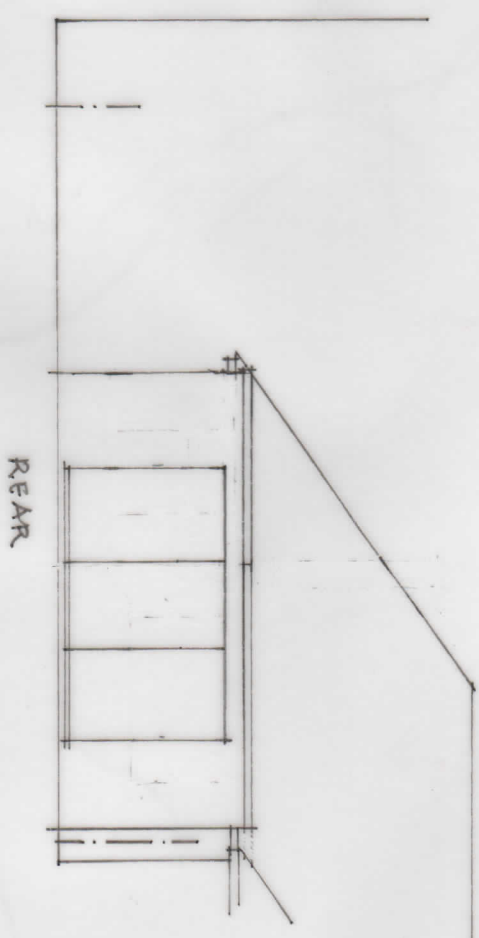
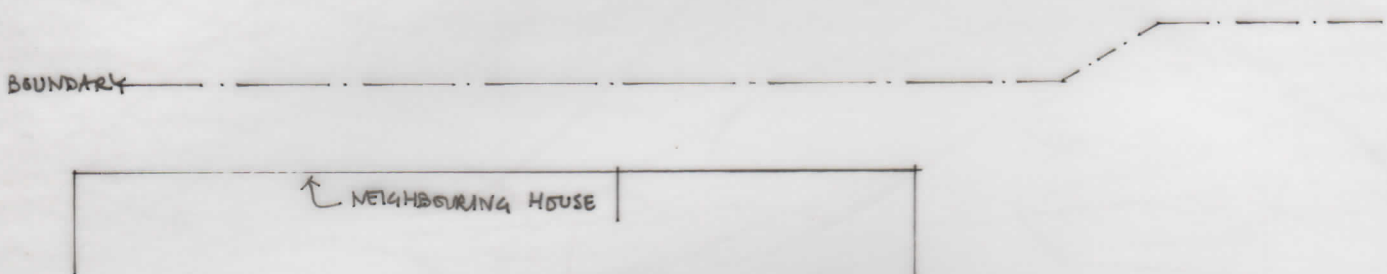
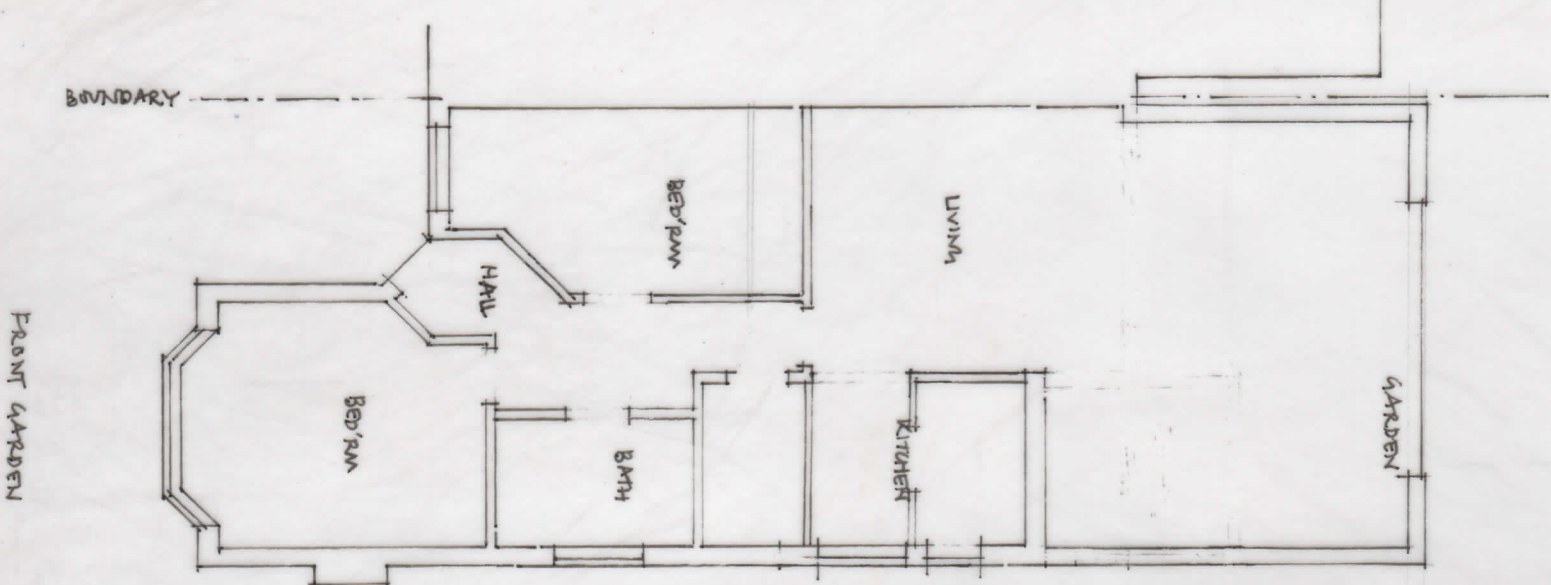


JEREMY WILLIAMS LEROY
RIBA CHARTERED ARCHITECT
NOT THE LIMES HITCHIN HERTS SG5 2AY
TEL/FAX 01462 623740

79 WESTON WAY
BALDOCK
LOFT BOX DESIGN CO. LTD.
EXISTING PLAN AND ELEVATIONS
APR 2018
1:100@A3

E1