Our Ref: Royston/PCP022/EB
Tel: 01634 683635
Email: planning@harlequin-group.com

The Planning Officer
North Hertfordshire District Council
Development and Conservation
PO Box 10613
Nottingham
NG6 6DH

Sent via Email

13TH April 2018

Dear Sir/Madam,

RE: NOTICE OF INTENTION TO INSTALL ELECTRONIC COMMUNICATIONS APPARATUS PURSUANT TO THE TOWN AND COUNTRY PLANNING (GENERAL PERMITTED DEVELOPMENT)(ENGLAND) ORDER 2015 AS AMENDED BY THE TOWN AND COUNTRY PLANNING (GENERAL PERMITTED DEVELOPMENT)(ENGLAND) (AMENDEMENT) ORDER 2018 AND THE ELECTRONIC COMMUNICATIONS CODE (CONDITIONS AND REGULATIONS) 2003
LOCATION: PCP022 - Burns Road S/O 2 Shakespeare Royston SG8 5PY 535761 241816

As part of Openreach's ongoing proposal to expand broadband accessibility and the government's Digital Britain policy this is a notification of our intention to install electronic communications apparatus pursuant to the Electronic Communications Code Regulation 5 (2003) in accordance with Part 16 of the Town and Country Planning (General Permitted Development)(England) Order 2015 as amended by the Town and Country Planning (General Permitted Development) (England)(Amendment) Order 2018 and in accordance with their licence.

Due to the size of the installation and its location no formal planning application or notice of prior approval is required and there is no right of refusal or fee involved. This notification is made under Regulation 5 of the Electronic Communications Code (Conditions and Restrictions) Regulations 2003 and formally notifies the Local Planning Authority in writing, 1 calendar month in advance, of our intention to install the equipment.

The proposal incorporates the installation of 1x DSLAM equipment cabinet olive green, the dimensions of which are:

Height 1300mm x Length 800mm x Depth 450mm

Location: The total number of cabinets proposed is one (01) and the address is detailed below:

PCP022 - Burns Road S/O 2 Shakespeare Royston SG8 5PY 535761 241816

Harlequin Group Ltd.
Innovation Centre
Maidstone Road
Chatham, Kent ME5 9FD
T: +44(0)163 468 3635

Attached are details pursuant to each of the proposed cabinets. I have included a location plan, a photomontage and a line drawing. Please note that Openreach refers to each site with a PCP reference. As such the locations above relate to the PCP numbered below on the site details. Please could you always correspond using the PCP number as it will greatly assist us in identifying the correct cabinet.

Should you have any queries or concerns arising from this matter please do not hesitate to contact me.

Yours faithfully

Andy Morton
Harlequin Group
For and on behalf of BT PLC (The Applicant)

Huawei 96
Cabinet



ORIGINAL FRAME SIZE 574mm X 821mm | PRODUCED BY CAD DO NOT MODIFY

THIRD ANGLE PROJECTION

NOTES.

1. HARDSTAND TO BE CONSTRUCTED IN ANY SROH MATERIAL SUBJECT TO APPROVAL OF LOCAL AUTHORITY.
2. WHERE CONCRETE IS USED, GRADE C32/40 SHOULD BE USED.
3. COSOLIDATE THE BASE AS NECESSARY.
4. IF THE FAR EDGE OF HARDSTAND IS LESS THAN 200mm FROM ADJACENT PAVIOR/FLAGS, EXTEND TO SUCH PAVING.
5. WHERE CABINET HAS 2 X SIDE DOORS, 2 X HARDSTANDS WILL BE REQUIRED.
6. HARDSTAND TO BE POSITIONED DIRECTLY IN FRONT OF DOOR OPENINGS.
7. EXTENSION OF DUCTS TO OUTER EDGES OF HARDSTAND WILL BE REQUIRED TO FACILITATE EASE OF CONNECTION PICK UP.

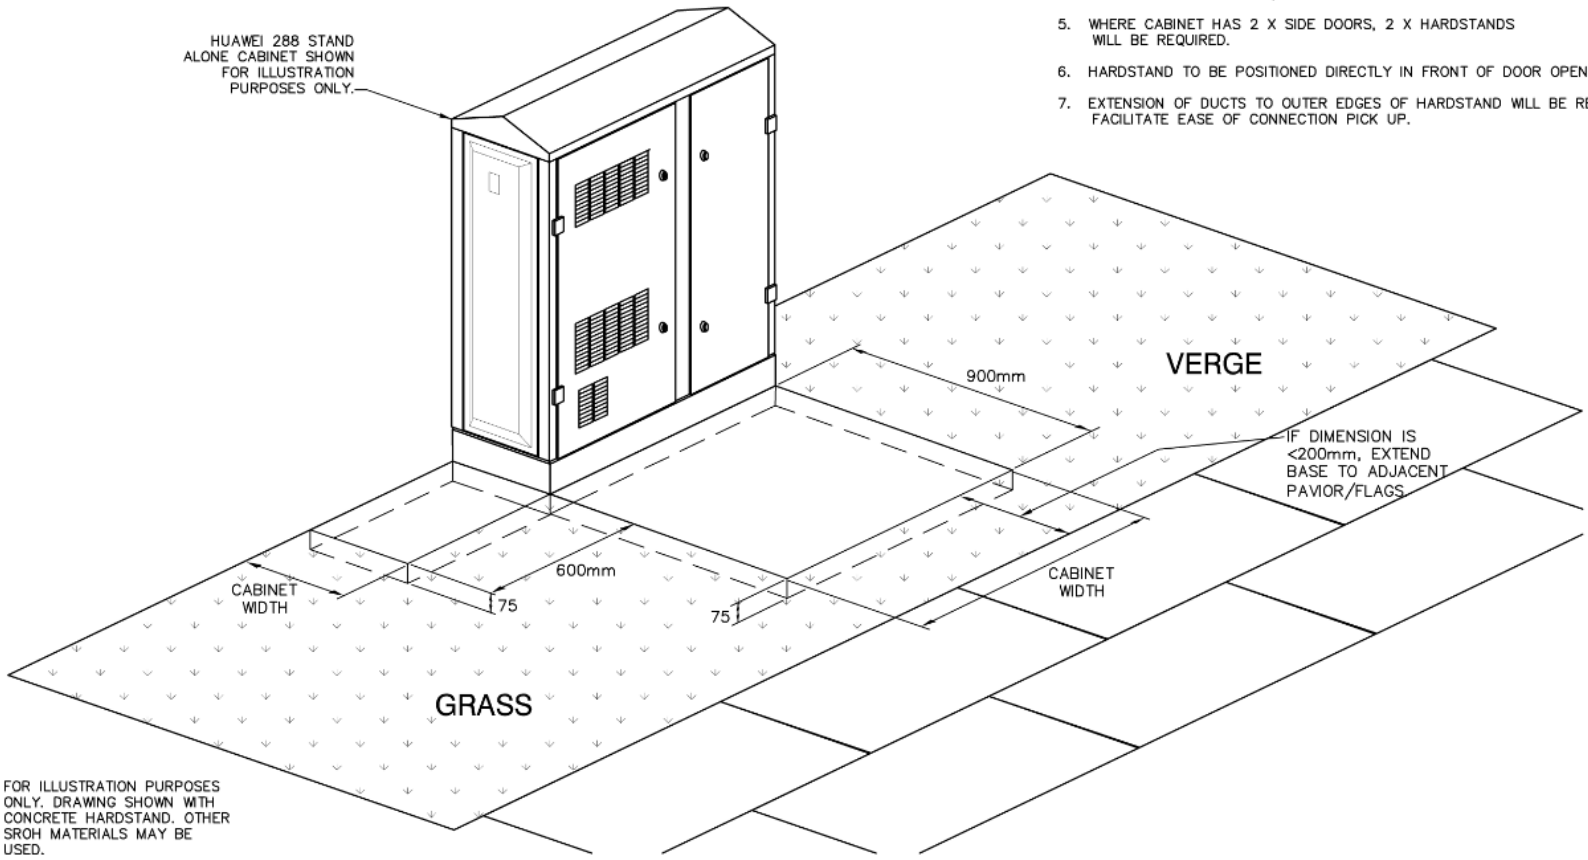

FOR ILLUSTRATION PURPOSES ONLY. DRAWING SHOWN WITH CONCRETE HARDSTAND. OTHER SROH MATERIALS MAY BE USED.

DIMENSIONS IN mm UNLESS OTHERWISE STATED

© British Telecommunications plc 2010

DO NOT SCALE ORIGINAL SCALE NTS

A1 / A2	DRN S.A.D CKD D.CUSSELLE CERTIFICATION DESIGNER D.CUSSELLE CLIENT D.CUSSELLE DATE 15/12/10	ANY MODIFICATION TO THE DRAWING OR THE USE OF ALTERNATIVE ITEMS TO THOSE SPECIFIED MUST BE AGREED WITH THE DESIGNER.	MATERIAL -- FINISH --	Dim 600 was 1000. Dim 900 was 1000. Notes changed. GP 24/03/11 AMENDMENT	B ISSUE	FTTC CABINET/S HARDSTAND IN GRASS VERGES	REFERENCES BT SPEC LN550 OPENREACH BEA3 CN 15725 SHT 01 OF 01

PCP022 - Burns Road S/O 2 Shakespeare Royston SG8 5PY 535761 241816

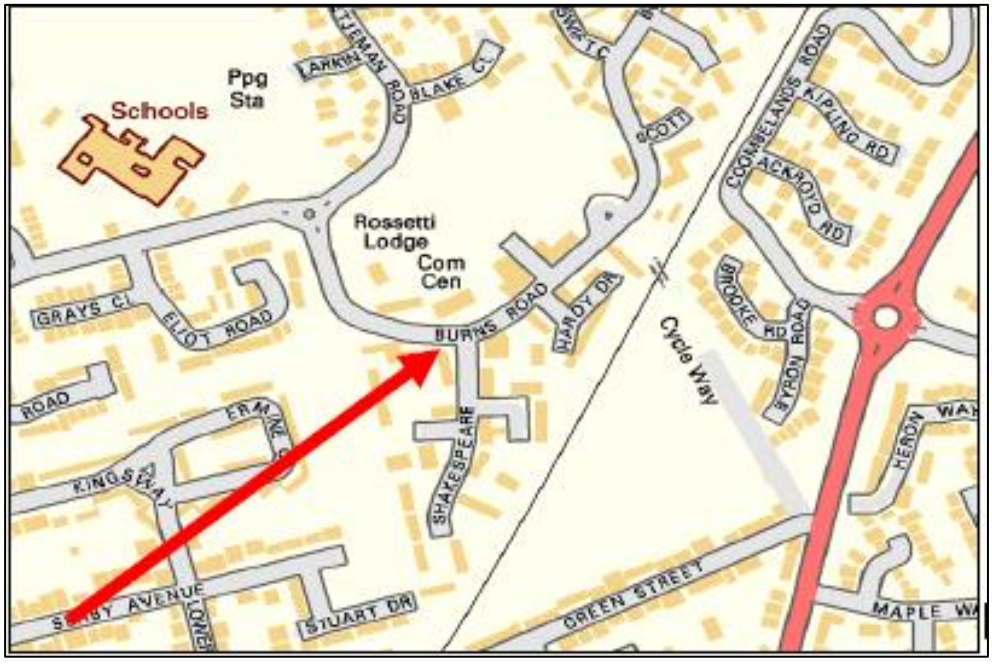



This is for guidance only, this is not a utility print

DSLAM CABINET LOCATION:

Burns Road

S/O 2 Shakespeare

Royston

SG8 5PY

535761 241816

Measurements

PCP to DSLAM:	**6.2**	Metres
DSLAM to Junction Box:	**7.5**	Metres
DSLAM Power Excavation to LV:	**5.9**	Metres
Pavement Width @ DSLAM:	**1.9**	Metres

This is an incremental cabinet. Unable to locate next to PCP due to existing street furniture, gas and house fronts.

Line Drawing

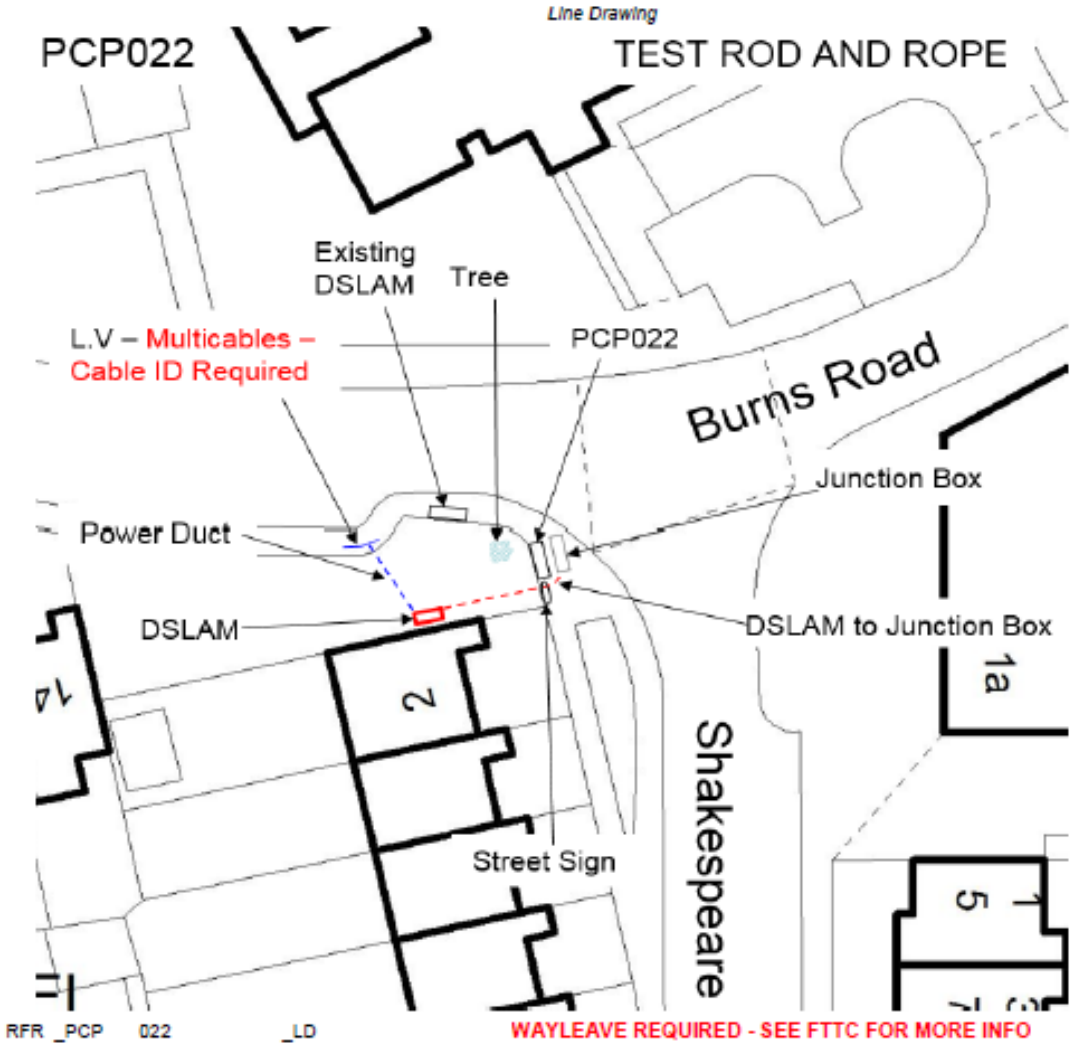

WAYLEAVE REQUIRED - SEE FTTC FOR MORE INFO