



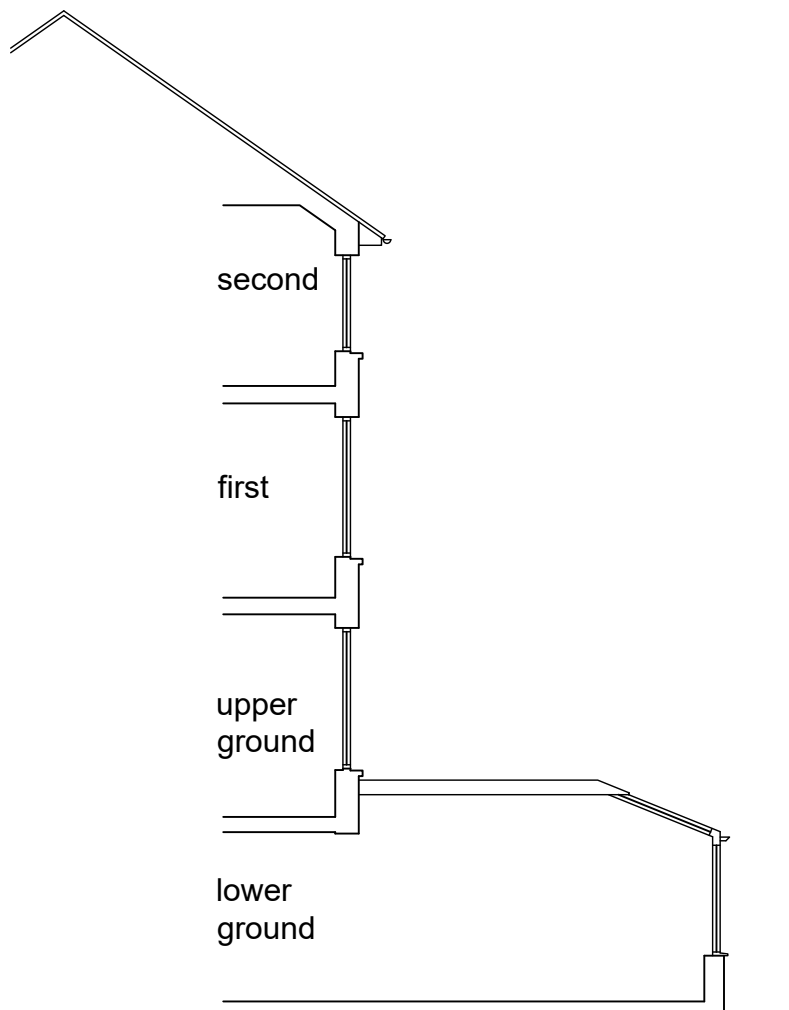

Section A-A

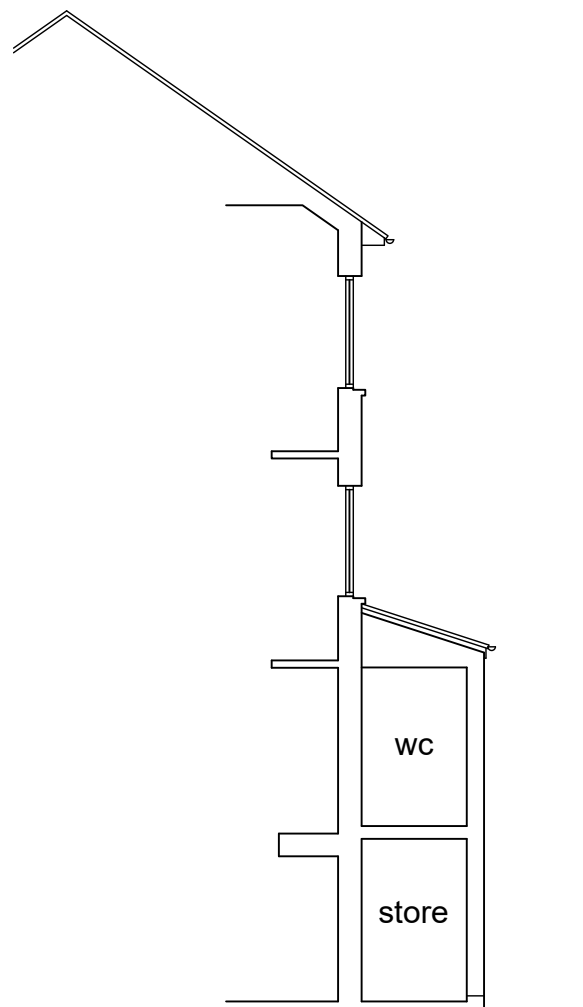

Section B-B

survey undertaken March 2018

Notes:

This scheme is subject to Town Planning and all other necessary consents.

This drawing is a print and must not be scaled from without reference being made to the accompanying scale bar. Dimensions and levels, where given, are to be checked on site.

This drawing is to be read in conjunction with all other consultants' and specialists' drawings and documents and any discrepancies are to be reported to the architect prior to commencement of the relevant work.

Materials and the workmanship of all relevant trades shall comply fully with the British Standards.

This drawing remains the copyright of Boyd Seddon Architect.

METERS 0 0.5 1 1.5
1:50
1:100
0 1 2 3

REV DATE

BOYD SEDDON
architect



07880 720711 • boyd@boydseddonarchitect.com
RIBA Chartered • ARB Registered • Green Register

CLIENT
Mr & Mrs Olabode

PROJECT
11 Benslow Lane
Hitchin
SG4 9RE

DRAWING TITLE
EXISTING
sections

SCALE 1:100 at A4
DATE March 2025
DRAWN bjs
PROJECT NUMBER 24342

DRAWING NUMBER
EX-03

REVISION