


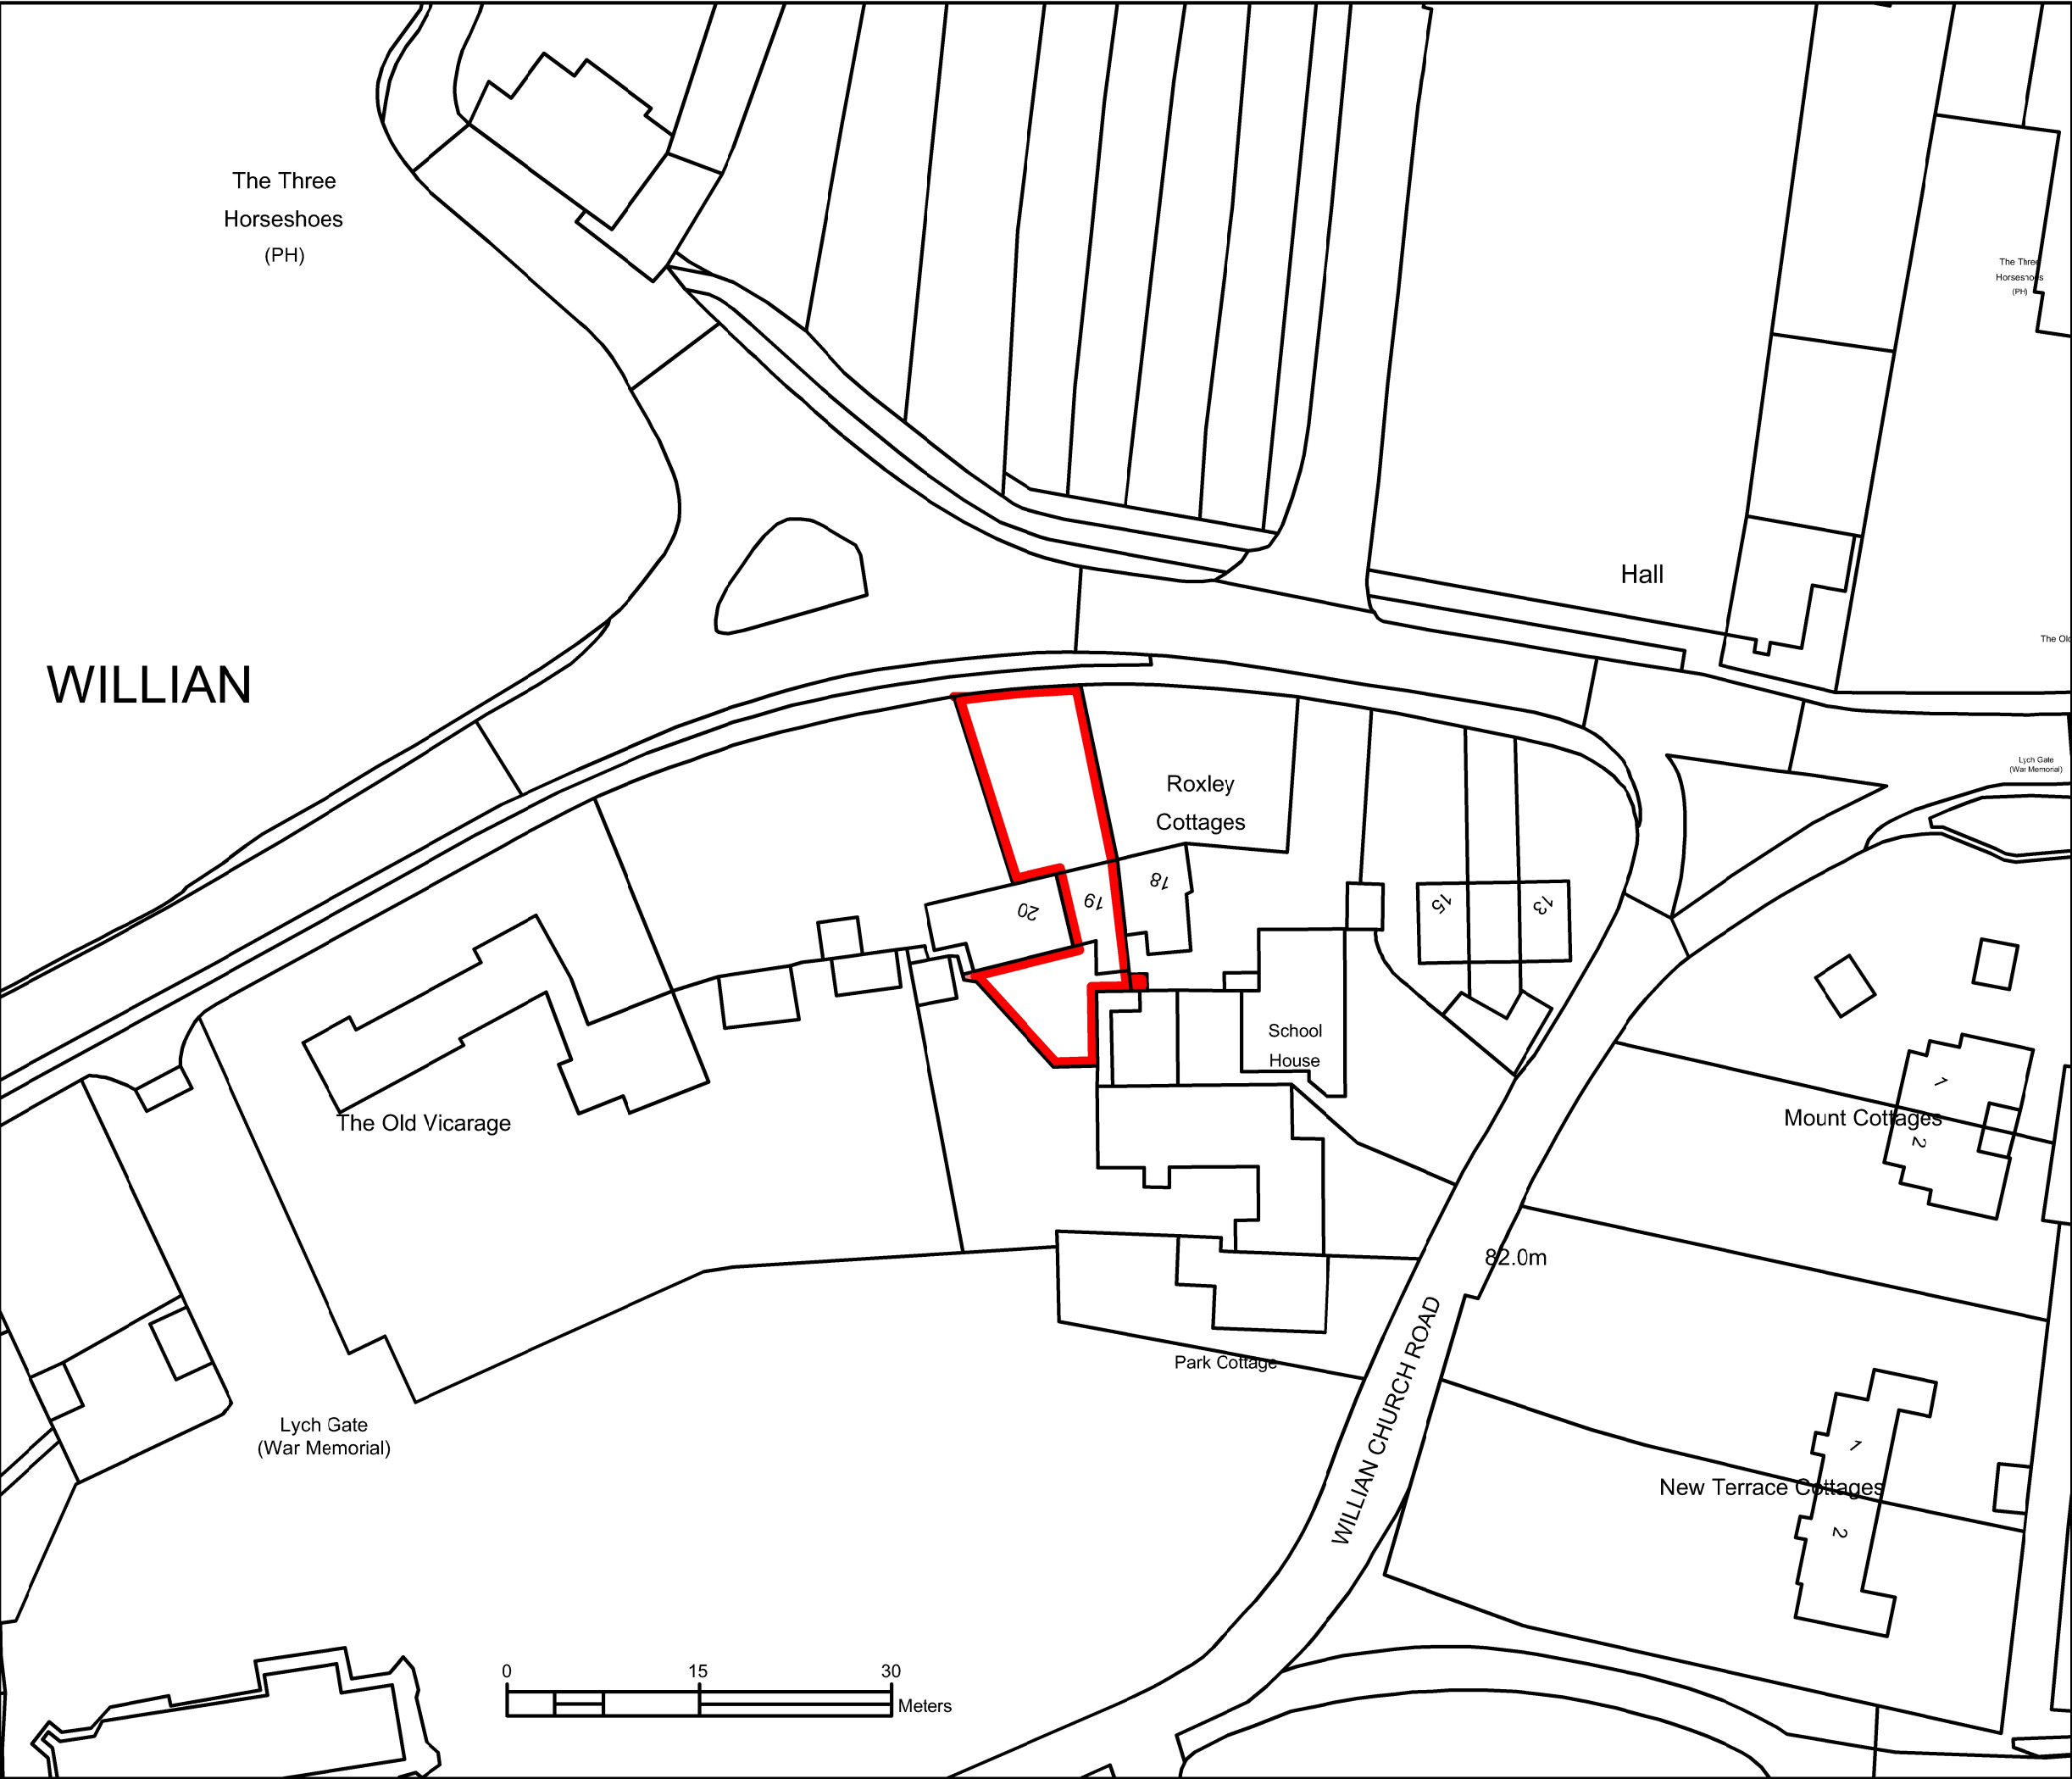


Notes:-

Do Not Scale from this Drawing.
This drawing is based on current available information and should not be relied on as accurate measurements of usable space.
this drawing is the property of Letchworth Garden City Heritage Foundation and copyright is reserved by them, the drawing is issued on condition that it is not copied or disclosed by or to any unauthorised persons without the prior consent in writing of Letchworth Garden City Heritage Foundation

Letchworth Garden City Heritage Foundation is an industrial and provident society with charitable status, registered no 28211R

Ordnance Survey Copyright
Based upon the Ordnance Survey 1:1250 or 1:2500 scale map with the permission of the controller of H.M.S.O. © Crown Copyright
Letchworth Garden City Heritage Foundation
no 100050351

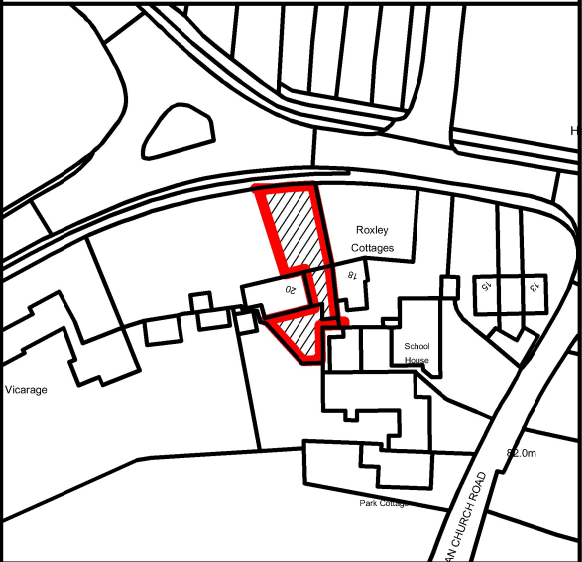

1:1250 - LOCATION PLAN



KEY

 SITE BOUNDARY

Rev	Date	Description	Drawn

Letchworth Garden City Heritage Foundation
One Garden City
Broadway
Letchworth Garden City
Hertfordshire SG6 3BF

Telephone :- (01462)476007
Email :- info@letchworth.com
Website :- www.letchworth.com

Project:
19 ROXLEY COTTAGES, WILLIAN
LETCWORTH GARDEN CITY SG6 2AX

Drawing: SITE LOCATION PLAN	Rev: 1
--------------------------------	-----------

Scale: 1:500 @ A3	Date: April 2026	Drawn: SAJ
----------------------	---------------------	---------------