


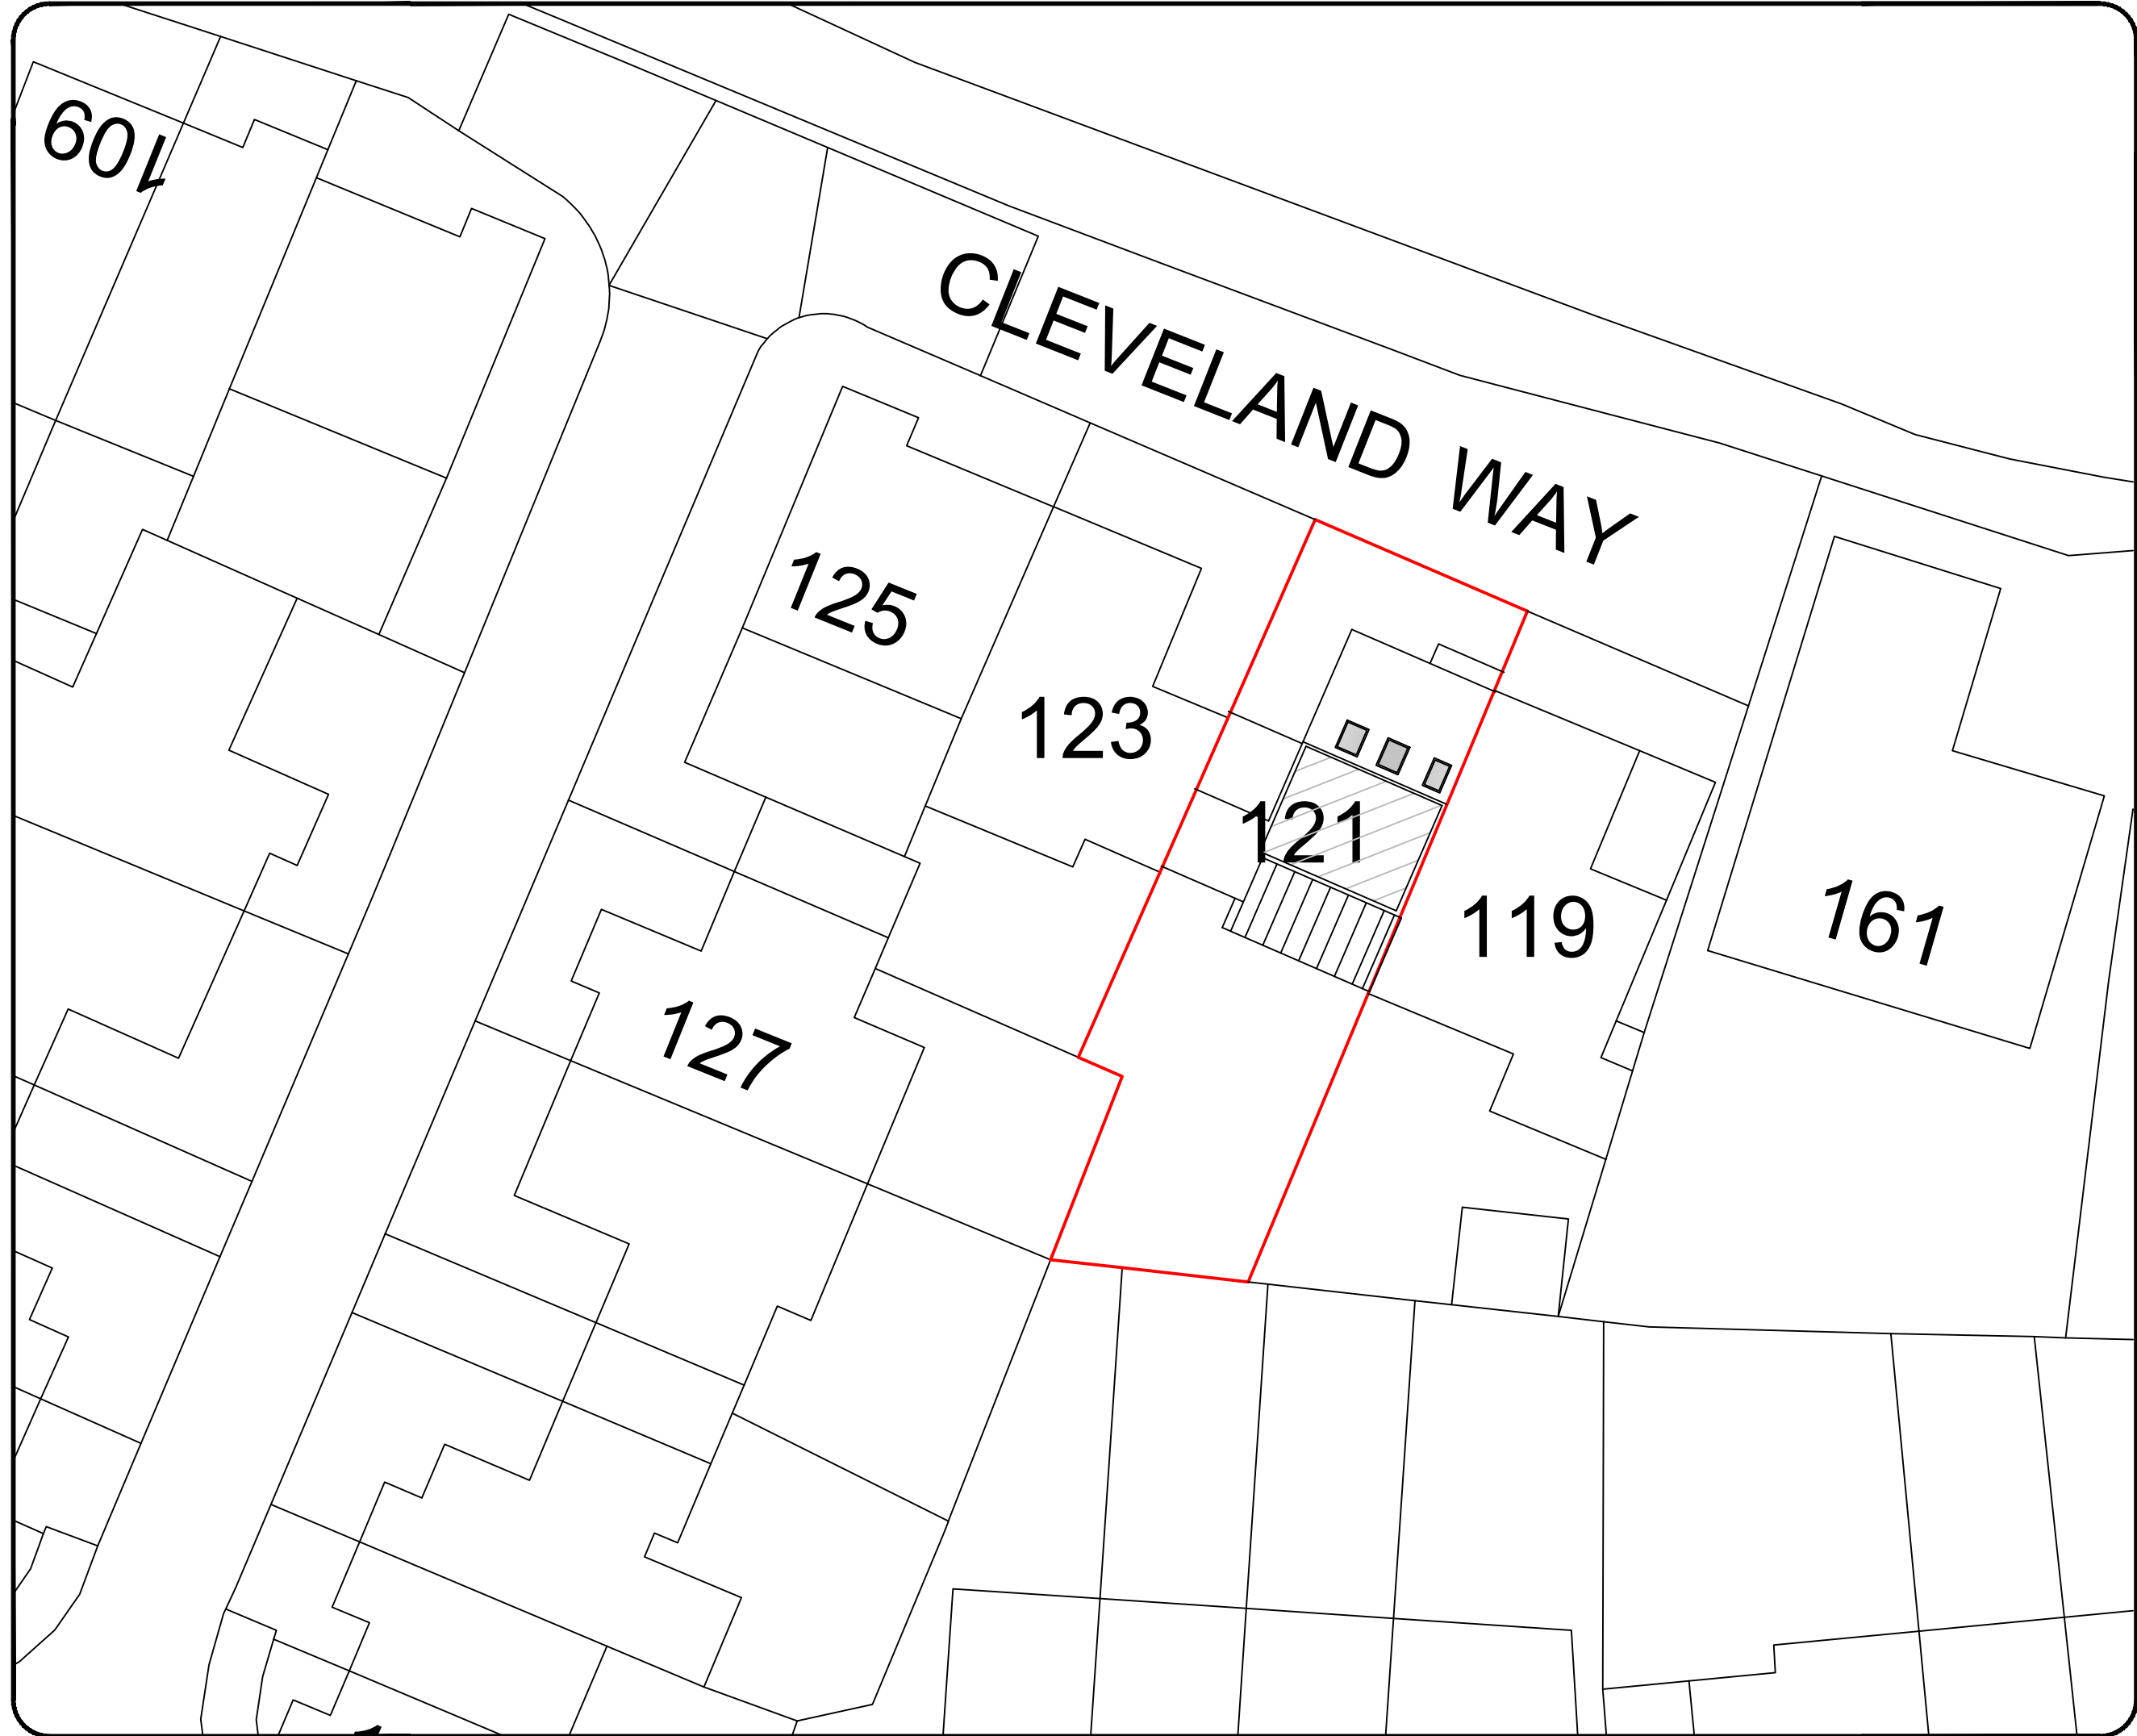

Notes

All drawings to be signed off by building control before the commencement of any works. If works commence on a Building Notice, the Builder/property owner commences works at their own risk and ELA Design (or its Officer's) cannot accept and liability whatsoever for these works carried out.



O/S licence number
100060020

Rev	Date	Details	By
A	14/03/25	Revision A	CE

Project:
Loft Extension

Drawing:
Block Plan

Address:
121 Cleveland Way, Great Ashby,
Stevenage, SG1 6BU

Drawing N°:	Rev:
ELA/14	A

A3 Scale:	Drawn By:	Job No:	Date:
1:200	CE	3211	14/03/25



ELA Design
Beechcroft
Riverside Avenue
Broxbourne
Herts
EN10 6RA
www.ela-design.co.uk

Tel:- 07979510821