




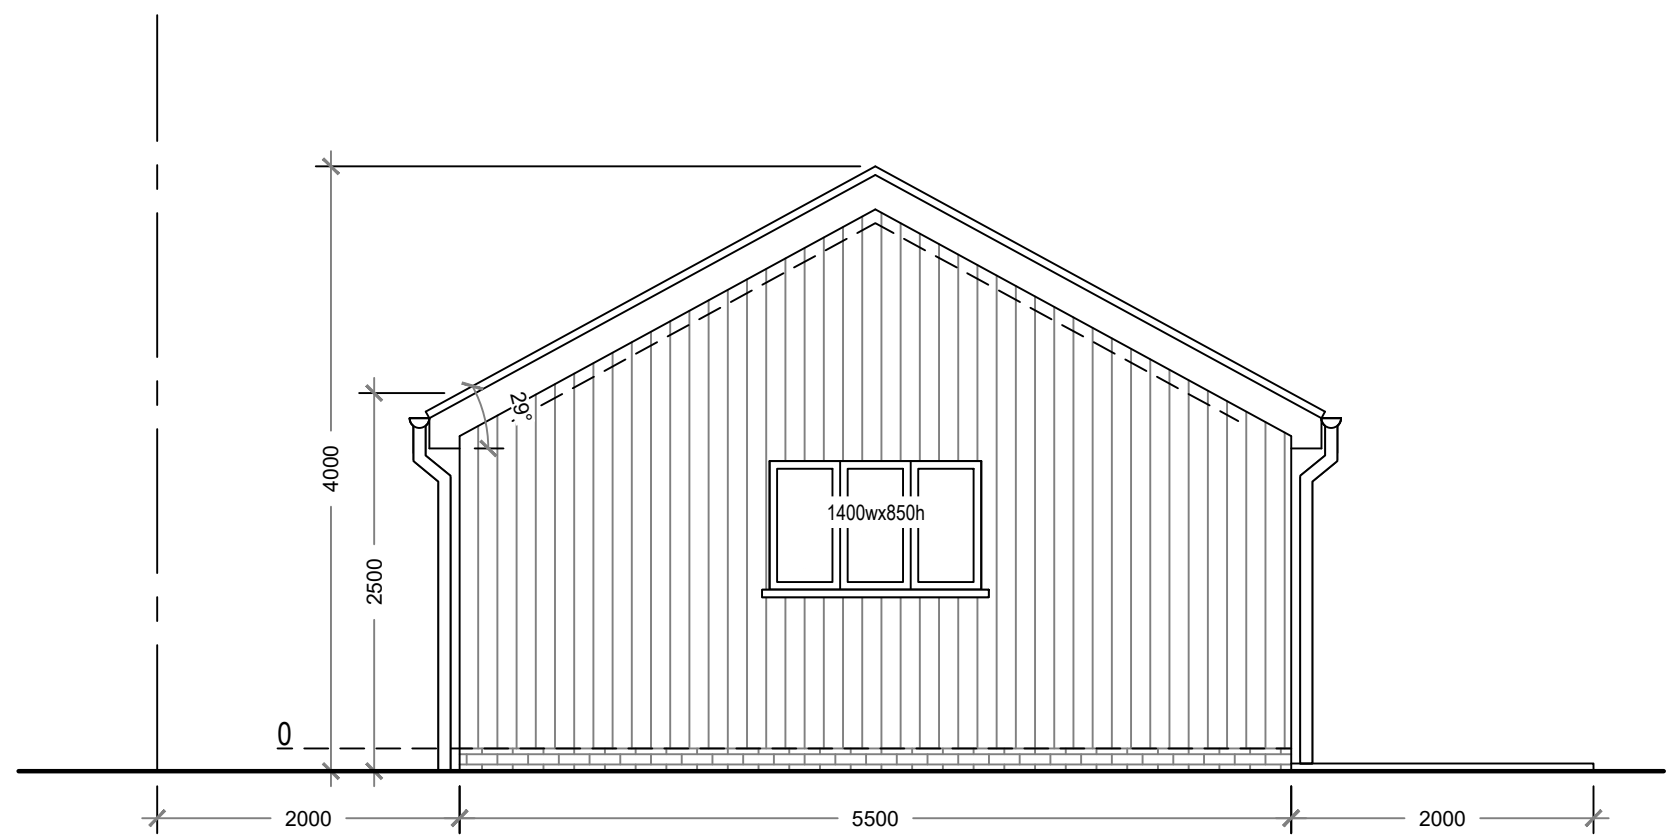


Proposed Outbuilding East Elevation

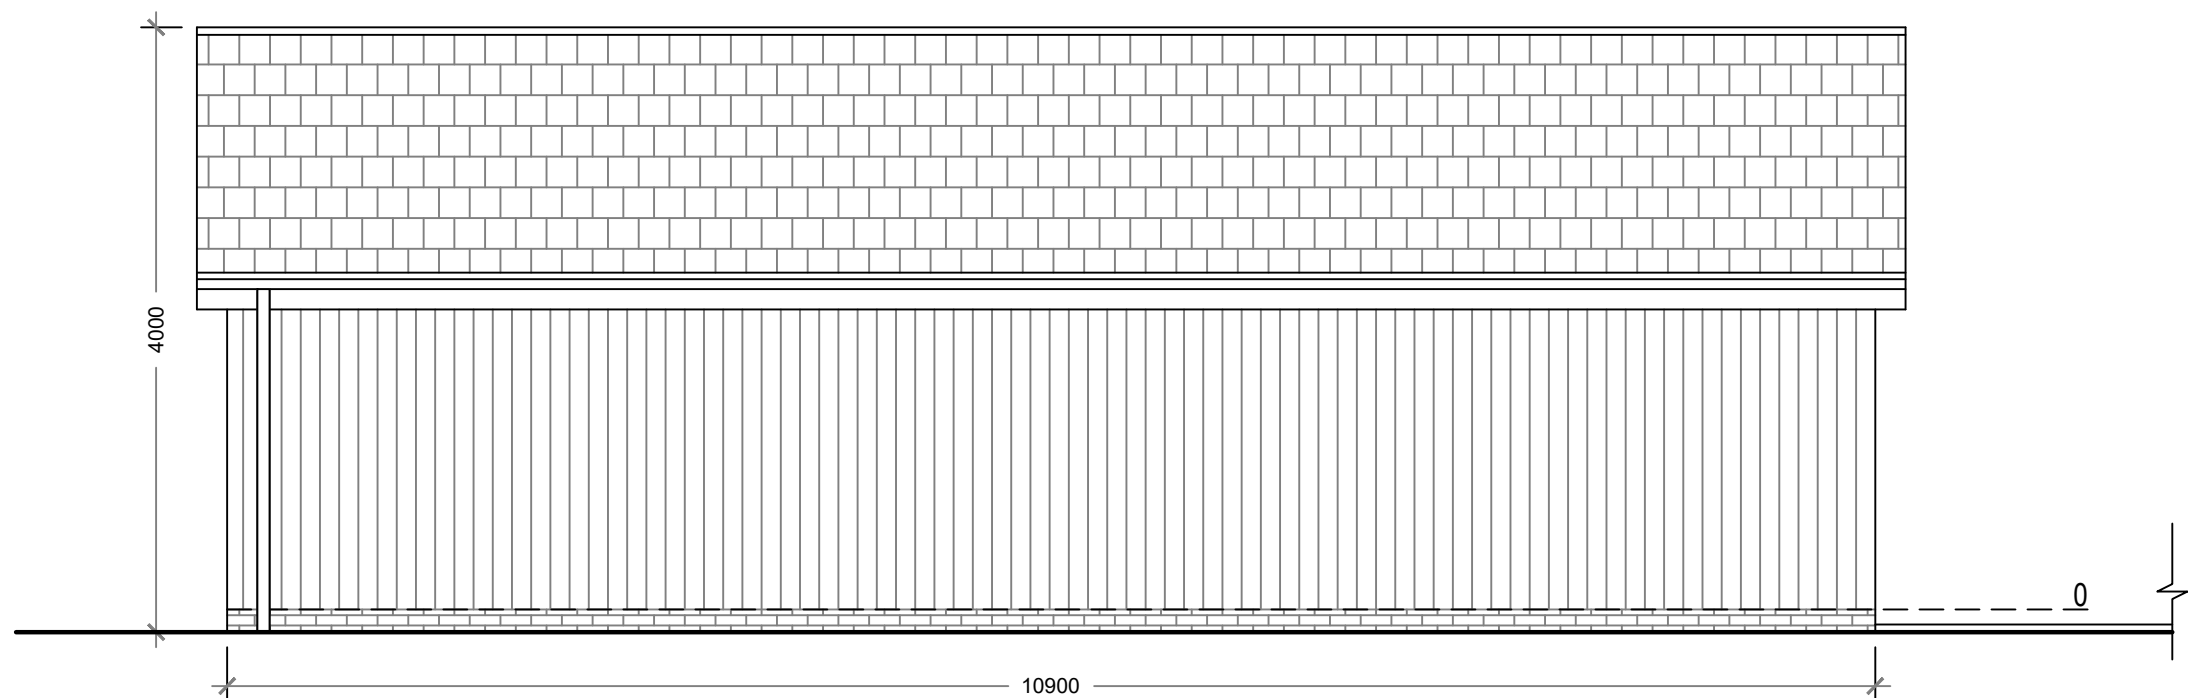


Proposed Outbuilding South Elevation

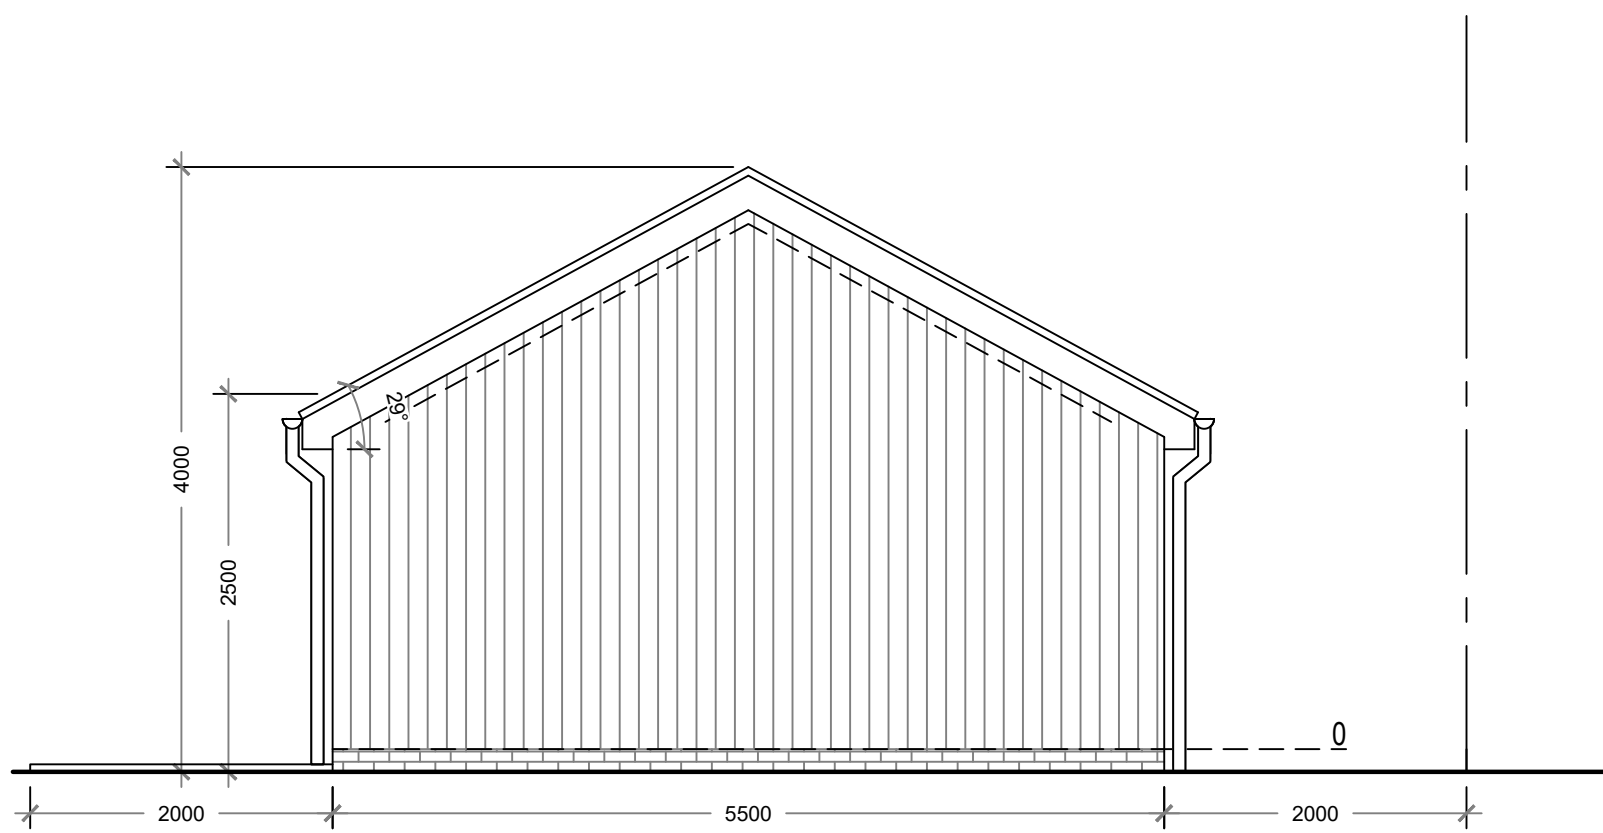

Proposed Outbuilding West Elevation

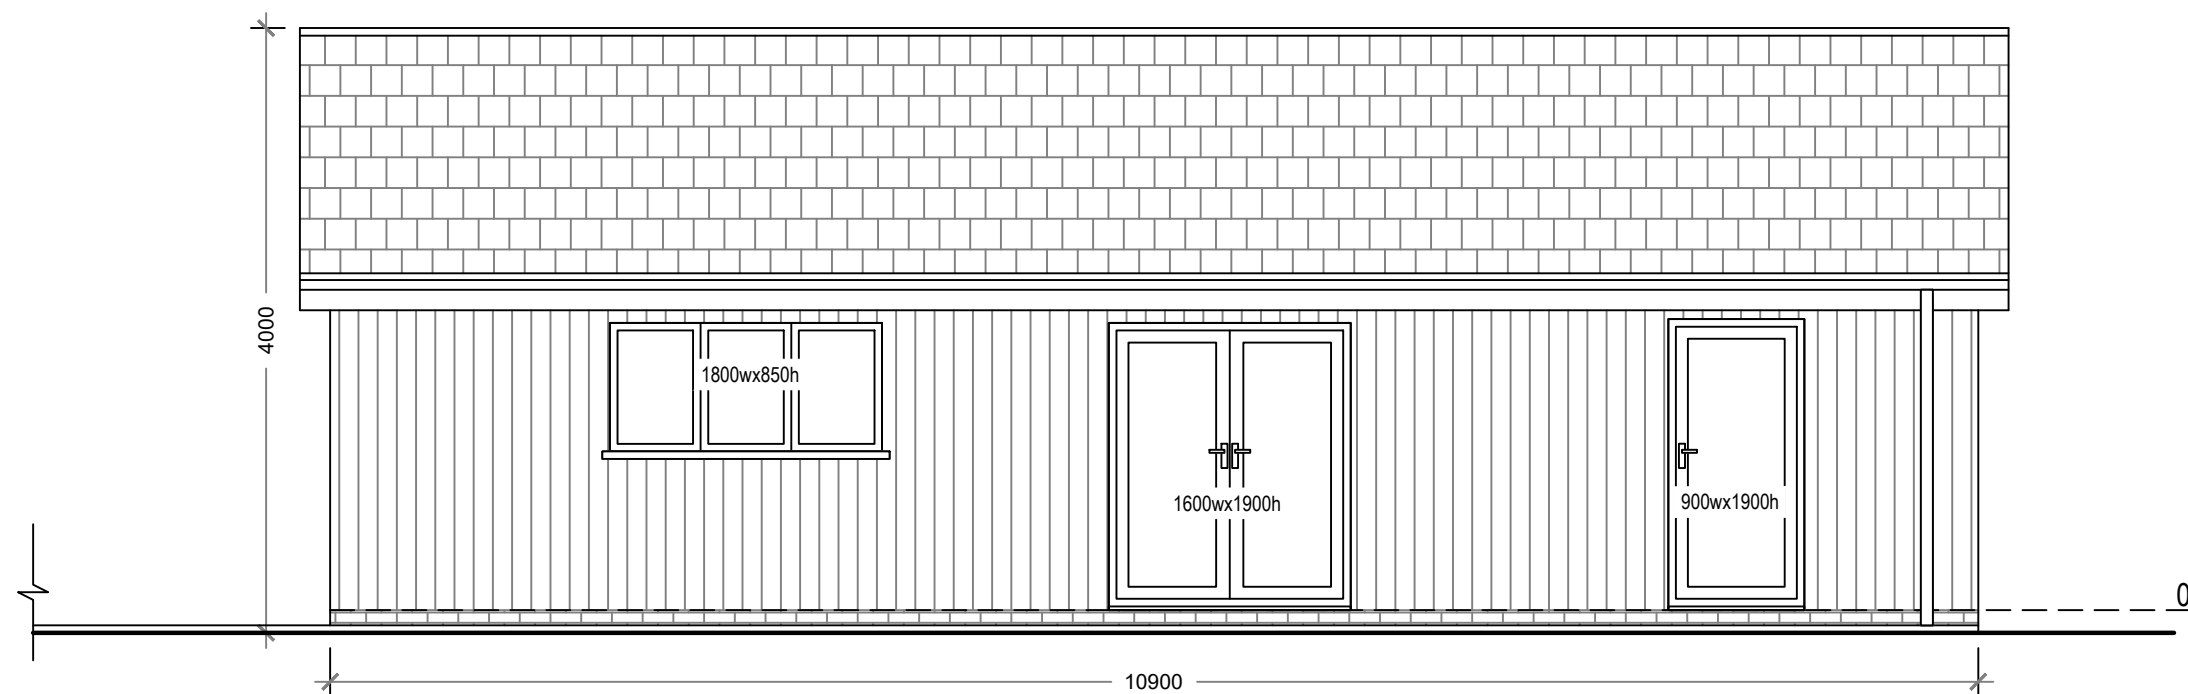

Proposed Outbuilding North Elevation

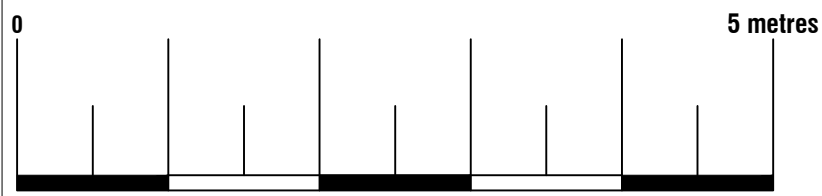

Proposed Materials:
Ground Floor Walls: Brick (cavity)
Ground Floor Walls: Timber cladding (cavity)
Pitched roof: Black tiles, black soffit and fascia
Windows and Doors: Black UPVC



Arkiplan Architectural Ltd • Enquiries@ArkiPlan.co.uk
Lytchett House, 13 Freeland Park, Wareham Road, Poole, Dorset, BH16 6FA

Site	11 Kingswood Avenue, Hitchin SG4 0PA, UK	Date	15.10.2025		
		Sheet	25-2263	D03	REV 04
		Job	Newbuild House		
		Scale	1:50 @A1, 1:100 @A3		
Title Number	HD235506	Title	As Shown		