




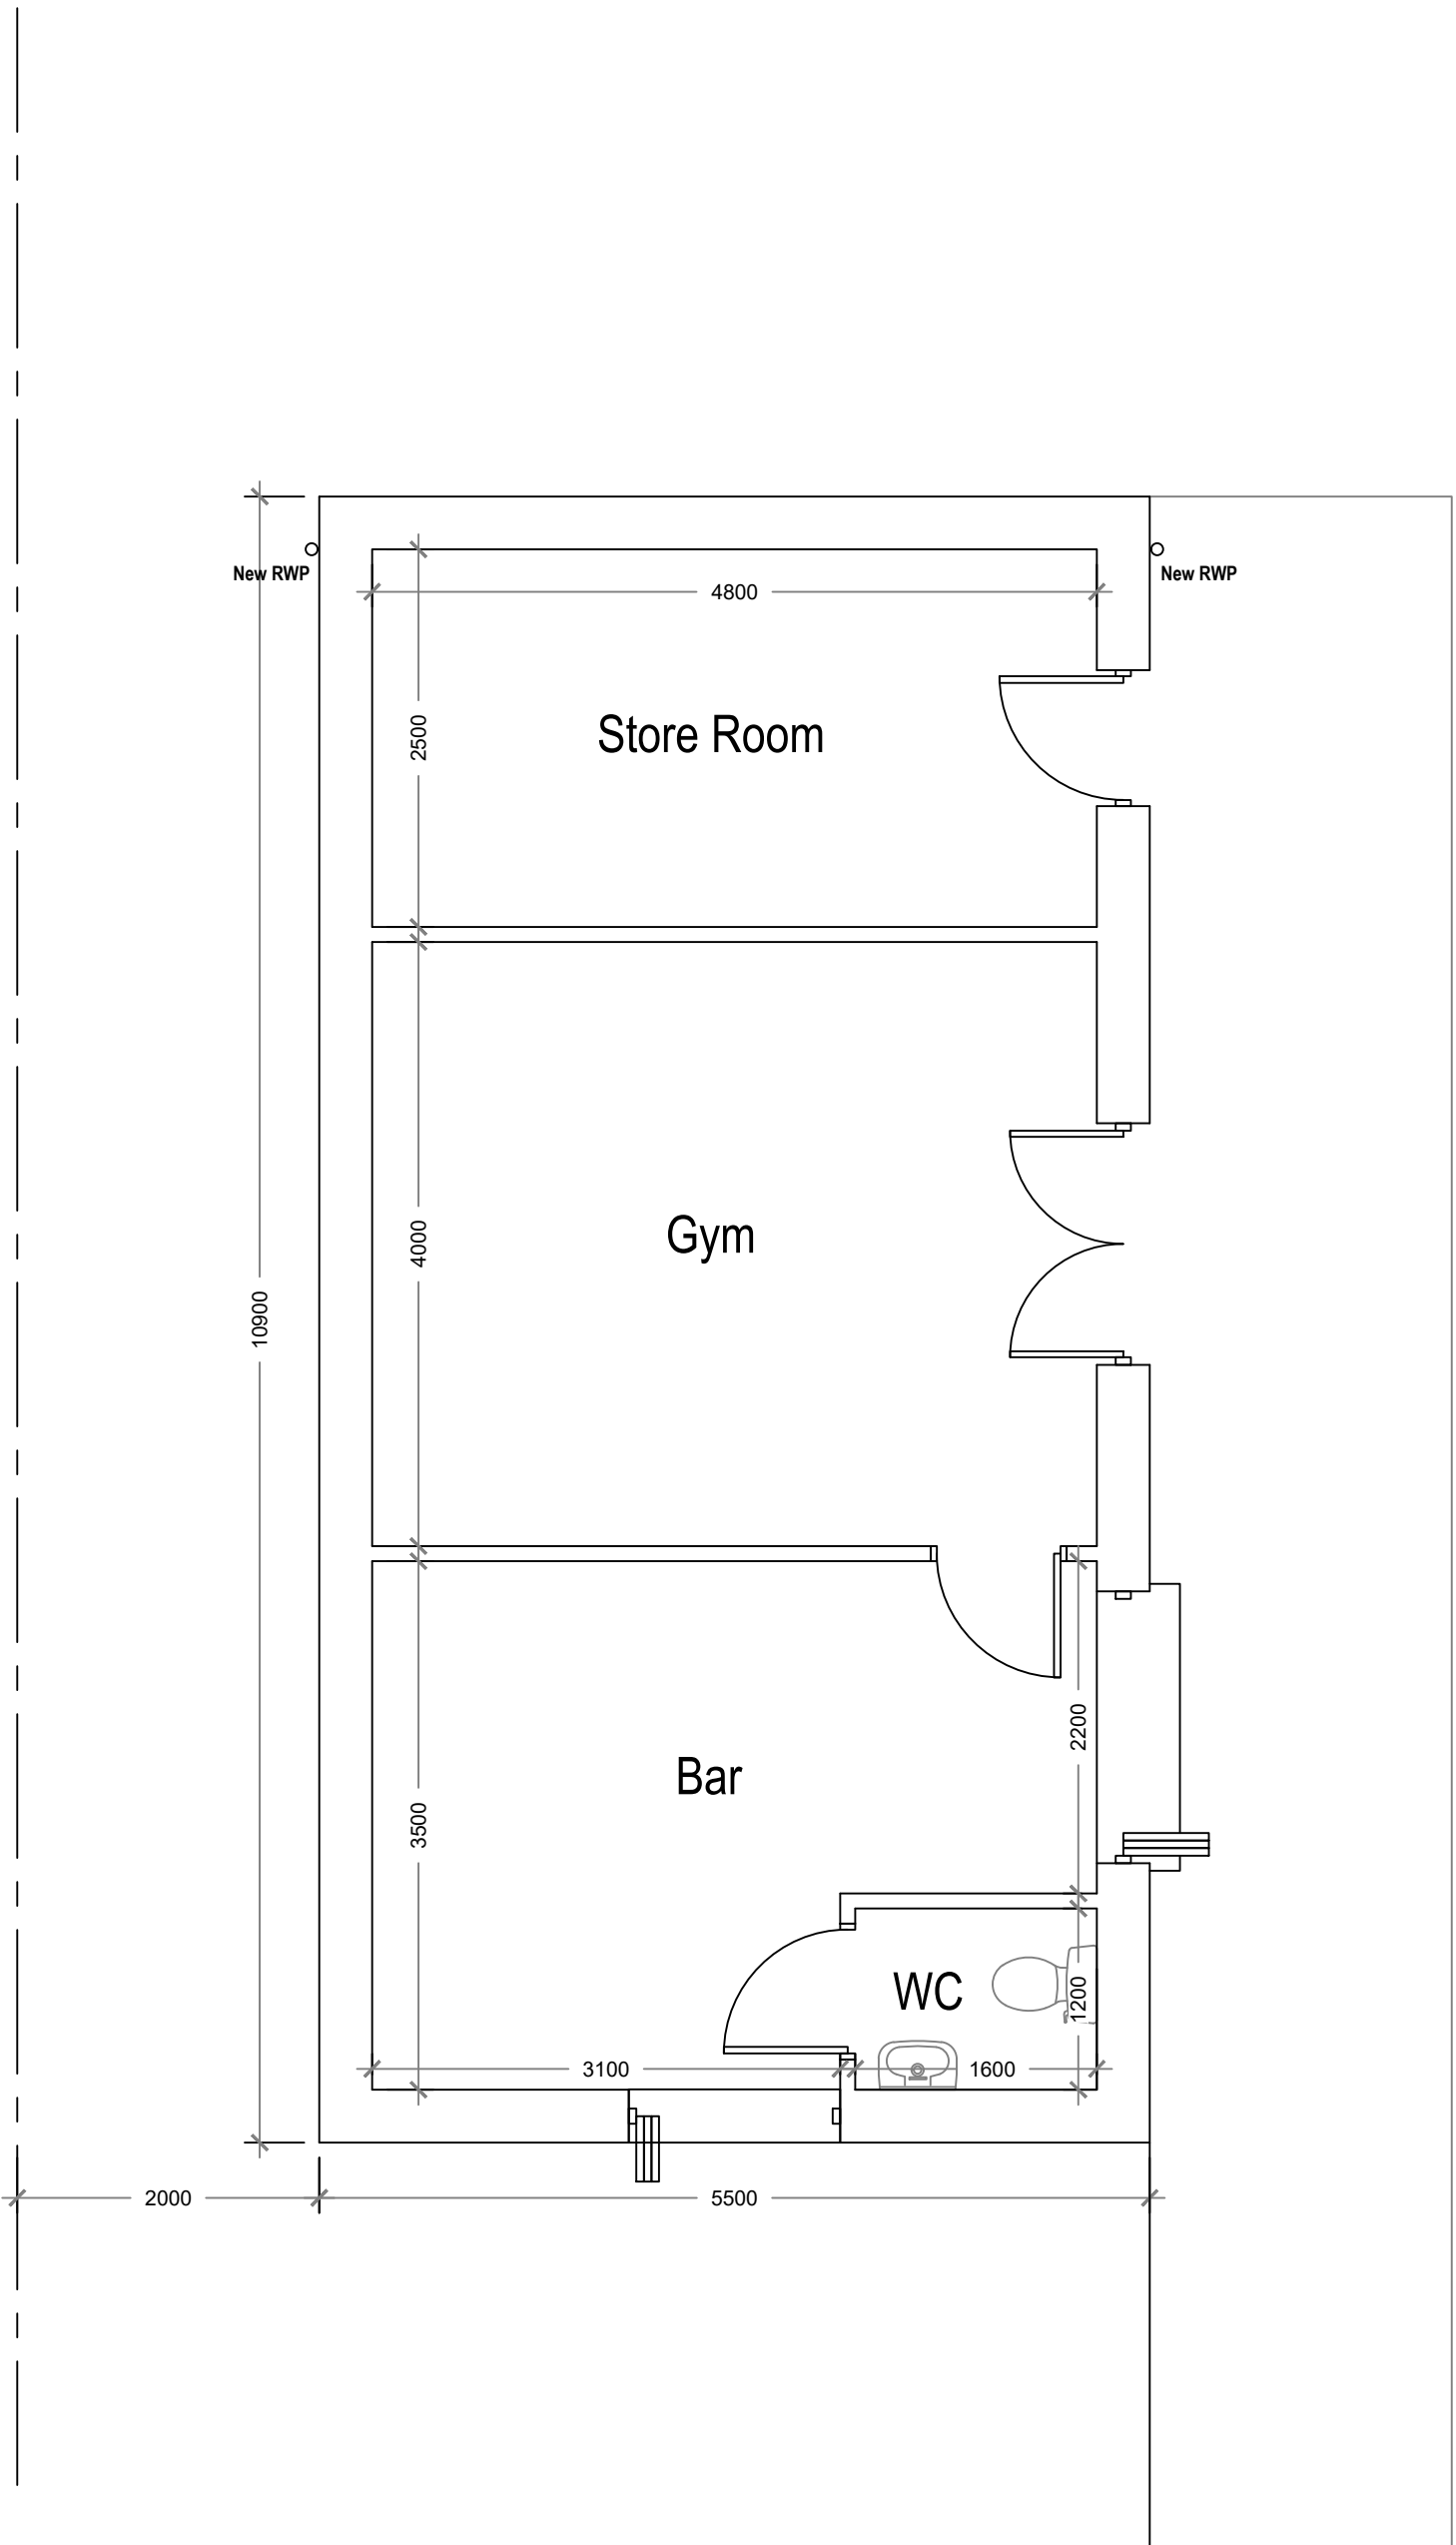


Proposed Outbuilding Ground Floor Plan

Area ca. 48.96 m²

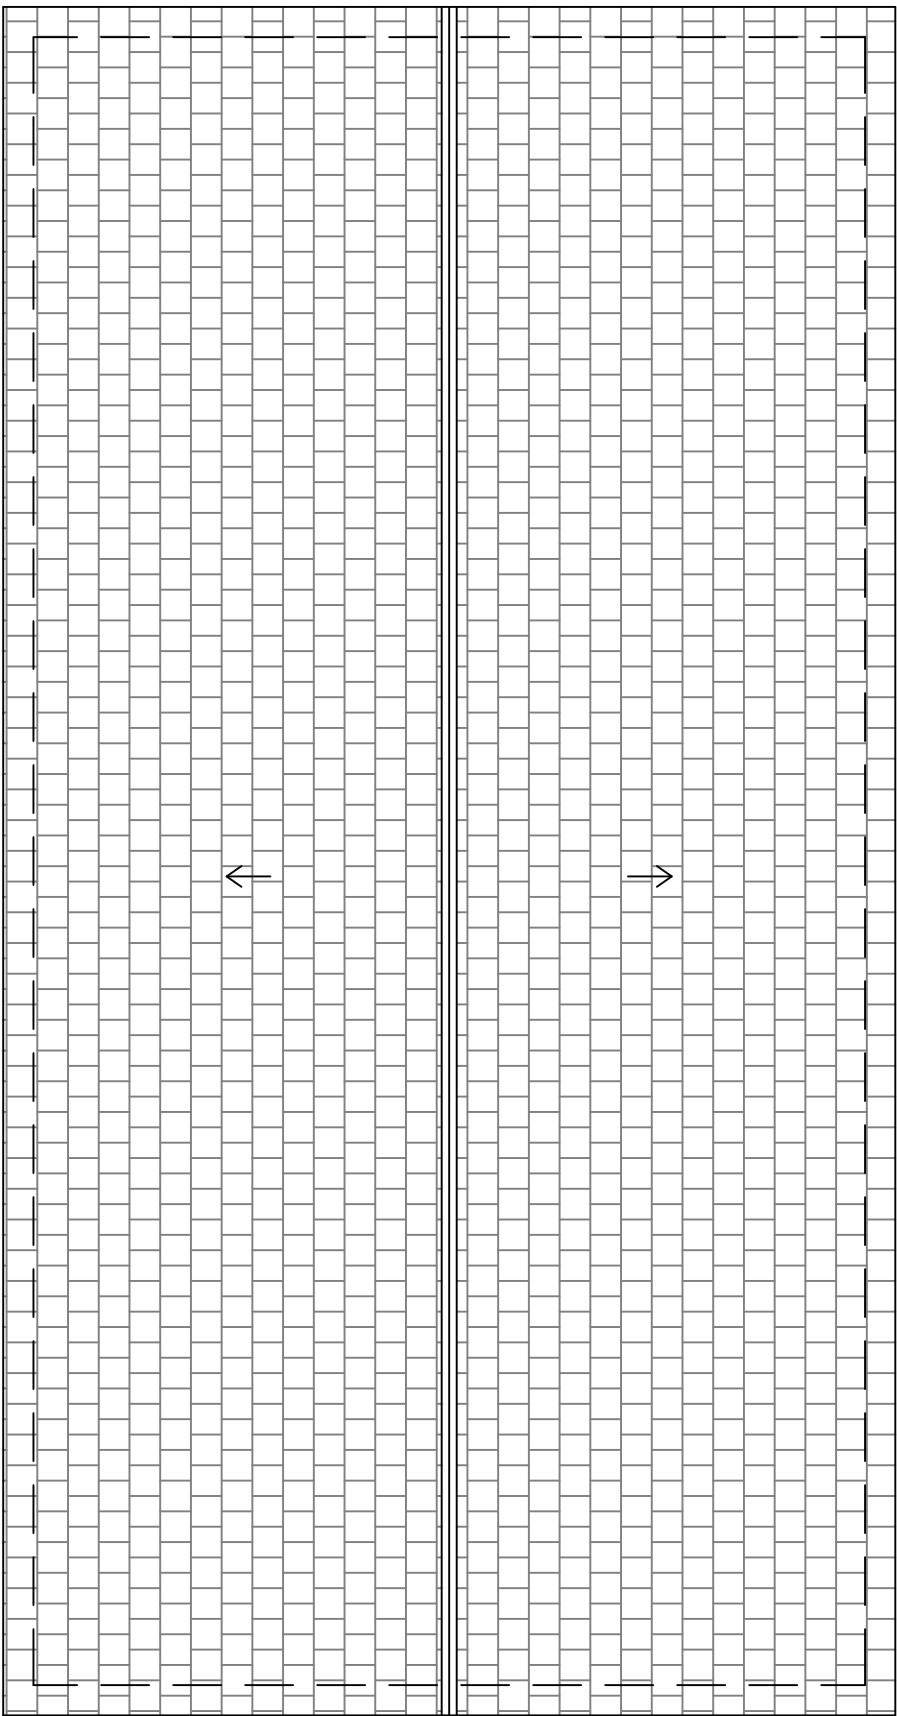

Proposed Outbuilding Roof Plan

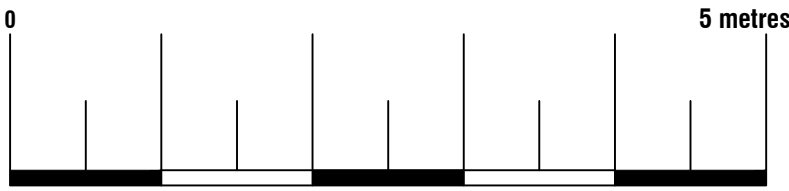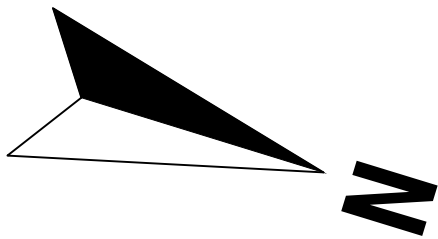

Arkiplan ArkiPlan Architectural Ltd • Enquiries@ArkiPlan.co.uk Lytchett House, 13 Freeland Park, Wareham Road, Poole, Dorset, BH16 6FA			
Site	11 Kingswood Avenue, Hitchin SG4 0PA, UK	Date	15.10.2025
		Sheet	25-2263 D02 REV 04
		Job	Newbuild House
Title Number	HD235506	Scale	1:50 @A1, 1:100 @A3
		Title	As Shown