


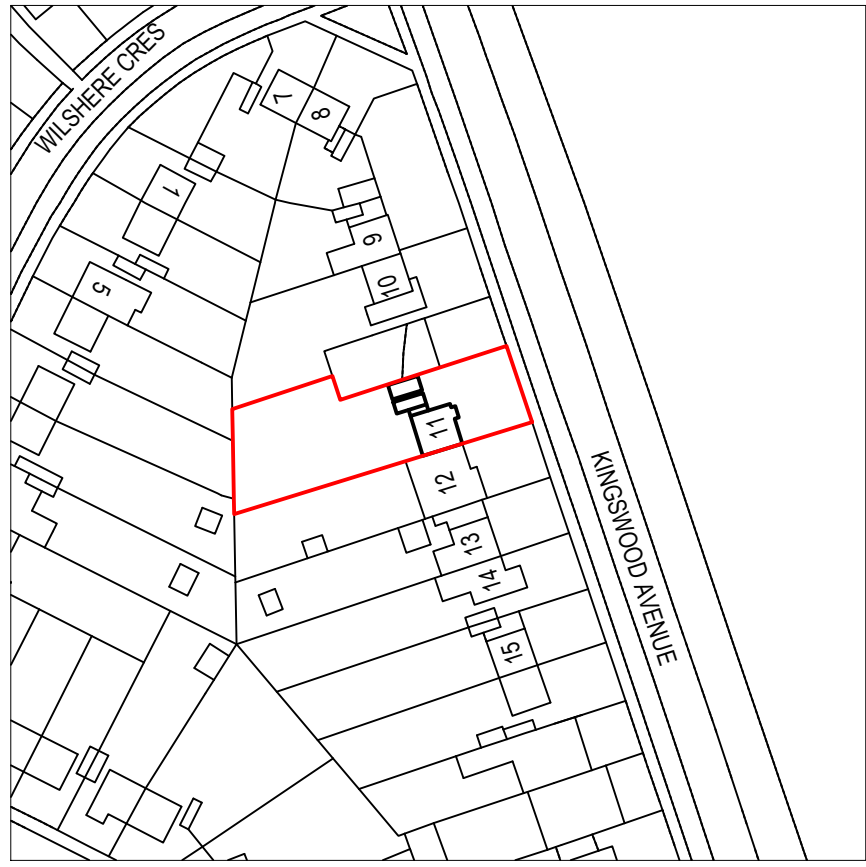


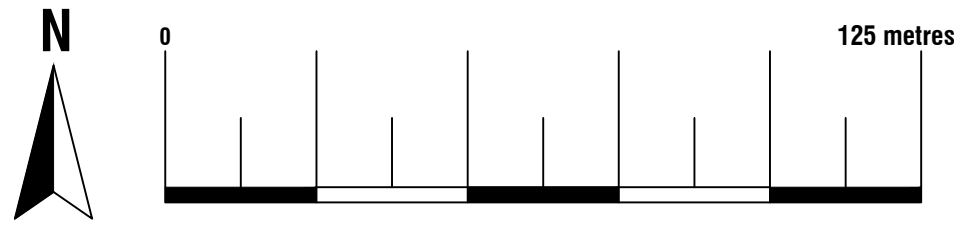


Location Plan
Scale 1:1250
© Crown Copyright and database rights 2025
OS 100047474

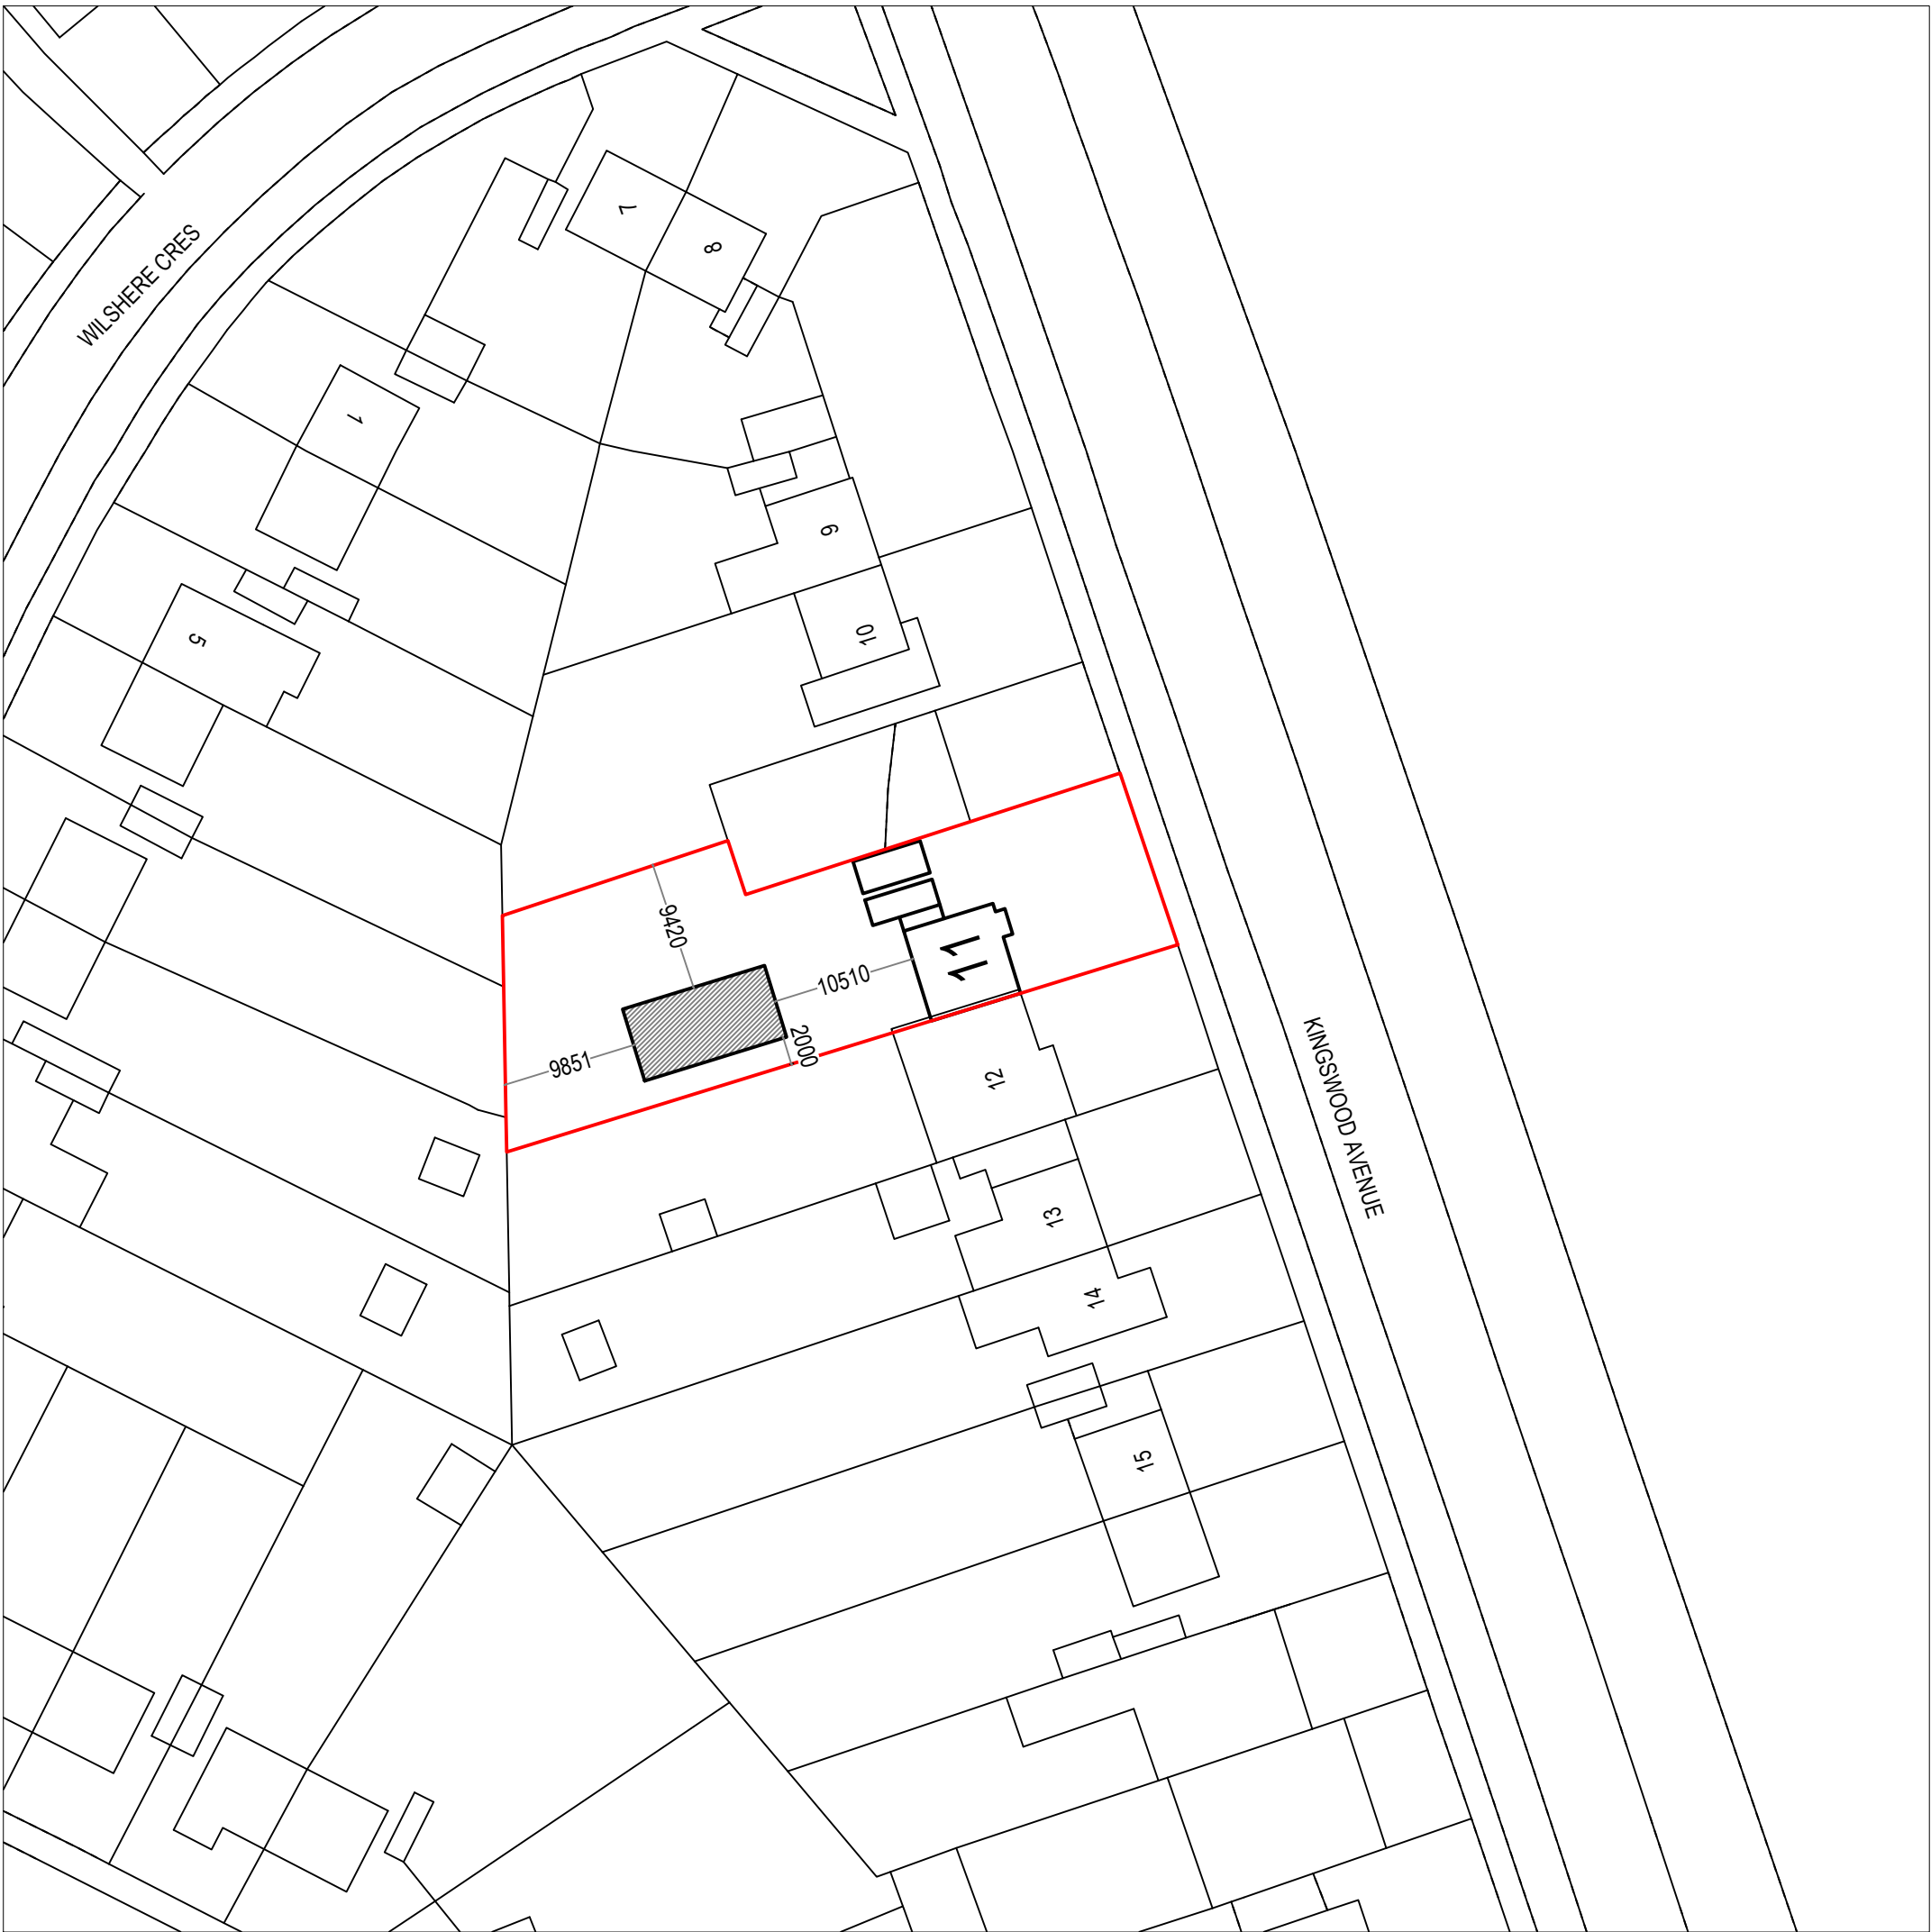

Existing Block Plan
Scale 1:500
© Crown Copyright and database rights 2025
OS 100047474

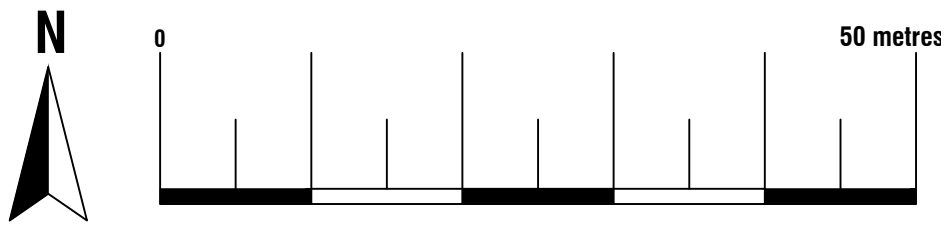

Proposed Block Plan
Scale 1:500
© Crown Copyright and database rights 2025
OS 100047474

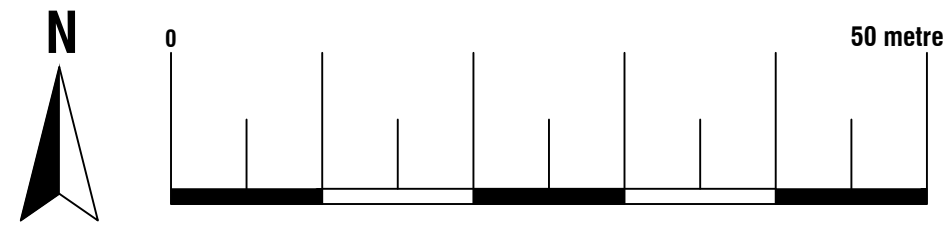

Arkiplan ArkiPlan Architectural Ltd • Enquiries@ArkiPlan.co.uk Lytchett House, 13 Freeland Park, Wareham Road, Poole, Dorset, BH16 6FA			
Site	11 Kingswood Avenue, Hitchin SG4 0PA, UK	Date	15.10.2025
		Sheet	25-2263 D01 REV 04
		Job	Newbuild House
Title Number	HD235506	Scale	1:500, 1:1250 @A1, 1:1000, 1:2500 @A3
		Title	As Shown