

Front Elevation



Side Elevation (west facing)



Side Elevation (east facing)

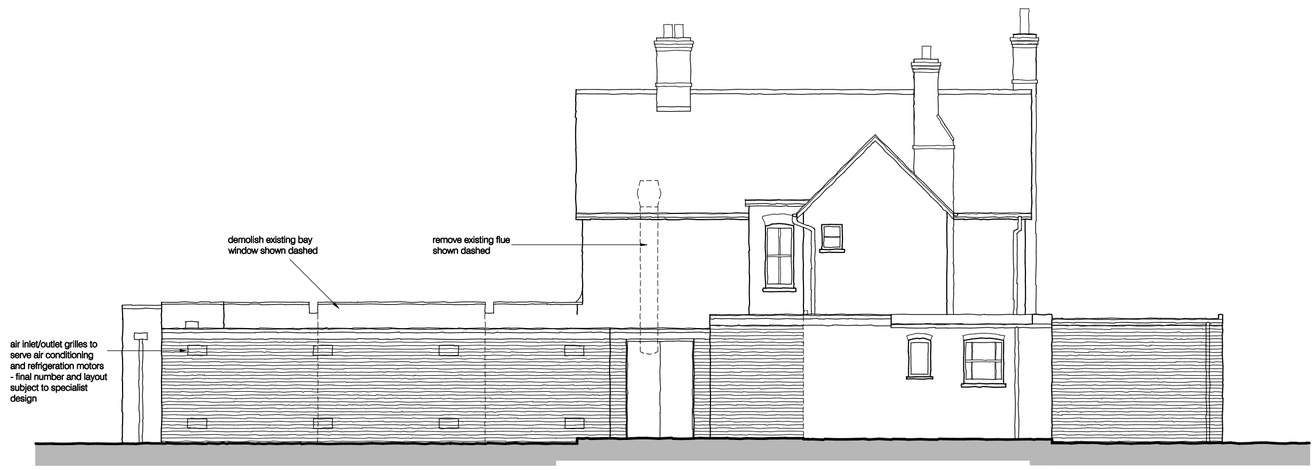

Rear Elevation

Notes:

This scheme is subject to Town Planning and all other necessary consents.

This drawing is a print and must not be scaled from without reference being made to the accompanying scale bar. Dimensions and levels, where given, are to be checked on site.

This drawing is to be read in conjunction with all other consultants' and specialists' drawings and documents and any discrepancies are to be reported to the architect prior to commencement of the relevant work.

Materials and the workmanship of all relevant trades shall comply fully with the British Standards.

This drawing remains the copyright of **Boyd Seddon Architect.**

METERS 0 0.5 1 1.5 2 2.5 3
1:50
1:20
0 0.2 0.5 1

REV	DATE	
A	Oct 14	revised to Client instructions
B	Nov 14	revised to Client instructions

BOYD SEDDON Architect
RIBA • ARB

10 Periwinkle Lane • Hitchin • Herts • SG5 1TY
Tel 07880 720711
Email boyd.seddon@virginmedia.com

CLIENT
GKKM Ltd

PROJECT
Former Sailor Boy Public House
95 Woolgrove Road
Hitchin
SG4 0AU

DRAWING TITLE
CONVERSION TO RETAIL UNIT

elevations

SCALE 1:100 at A2
DATE October 2014
DRAWN bjs
JOB NUMBER 13107

DRAWING NUMBER PL-03
REVISION B