



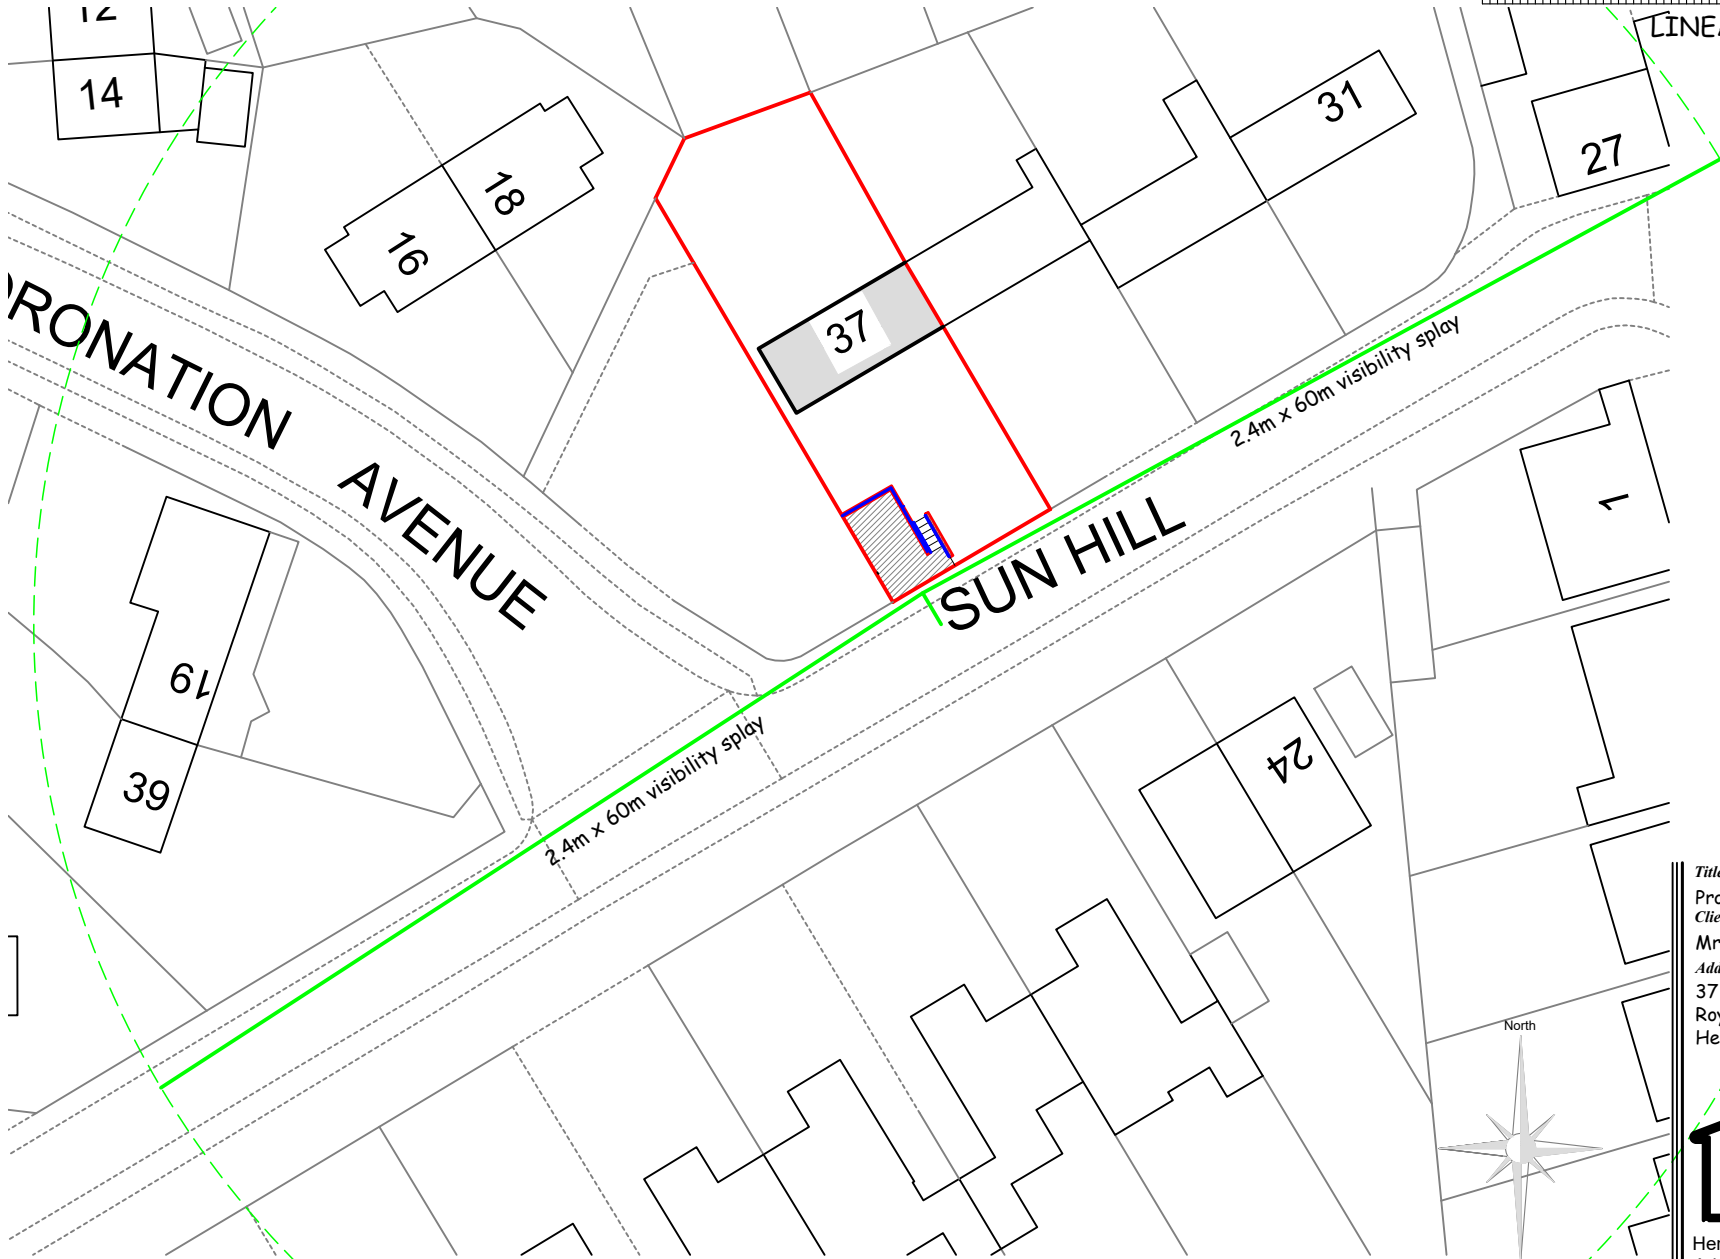

Title
Proposed drop kerb and hardstanding
Client
Mr Oakman
Address
37 Sun Hill
Royston
Herts SG8 9AU

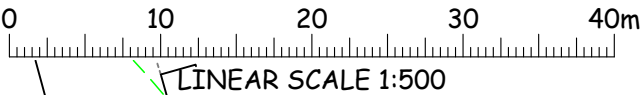

Hertfordshire Home Improvement Agency
Adult Care Services, Hertfordshire County Council
Farnham House, Six Hills Way, Stevenage SG1
2FQ Tel: 01438 843467

Date
March 2026
Scale
1:500

Drawing No.
CA-026911/6