




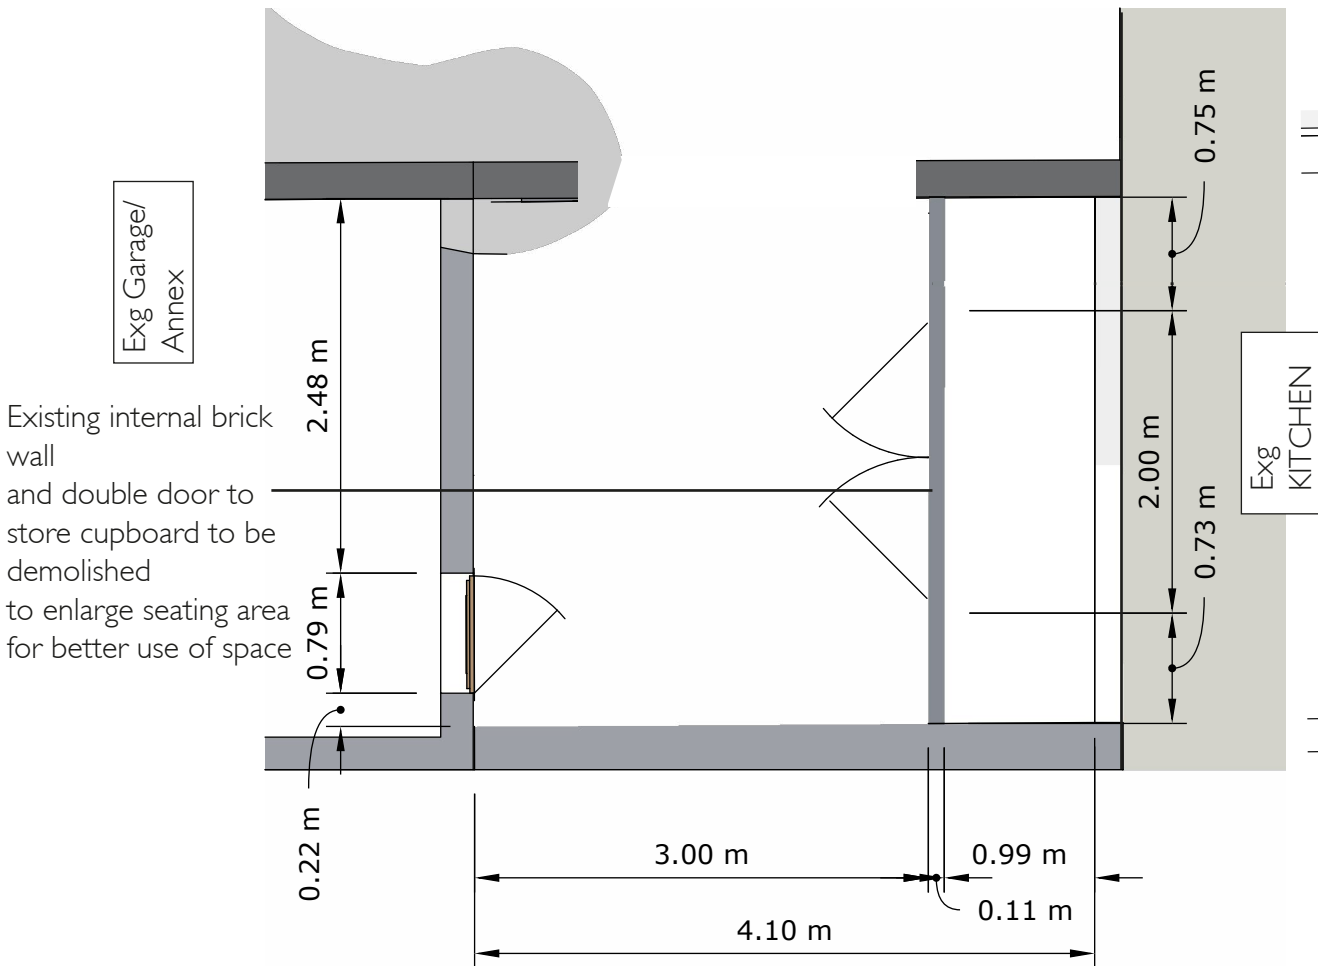


EXISTING LOGGIA PLAN  
SCALE 1:50 @ A3

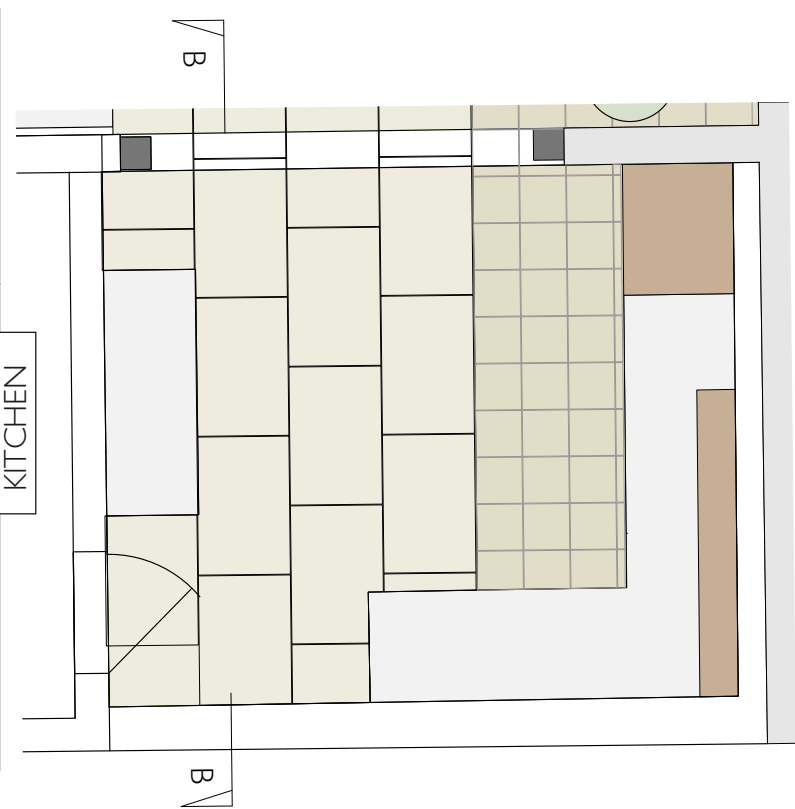


PROPOSED LOGGIA PLAN  
SCALE 1:50 @ A3

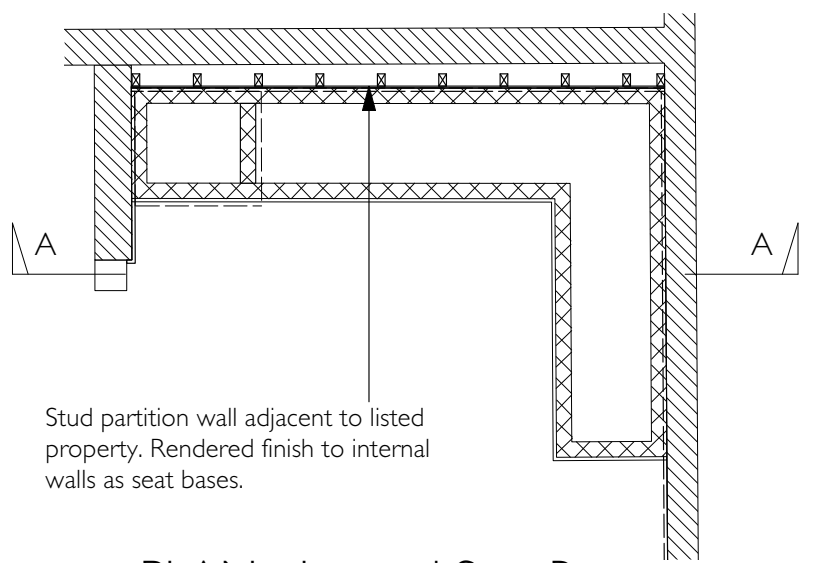


PLAN - Internal Seat Base

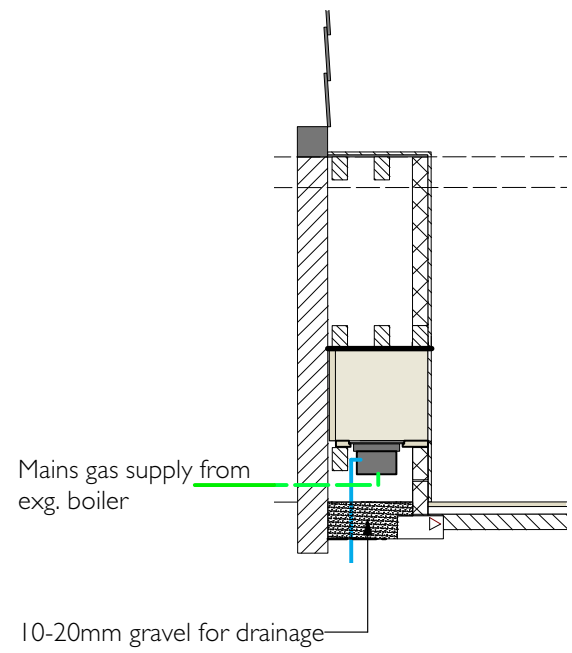


SECTION C-C

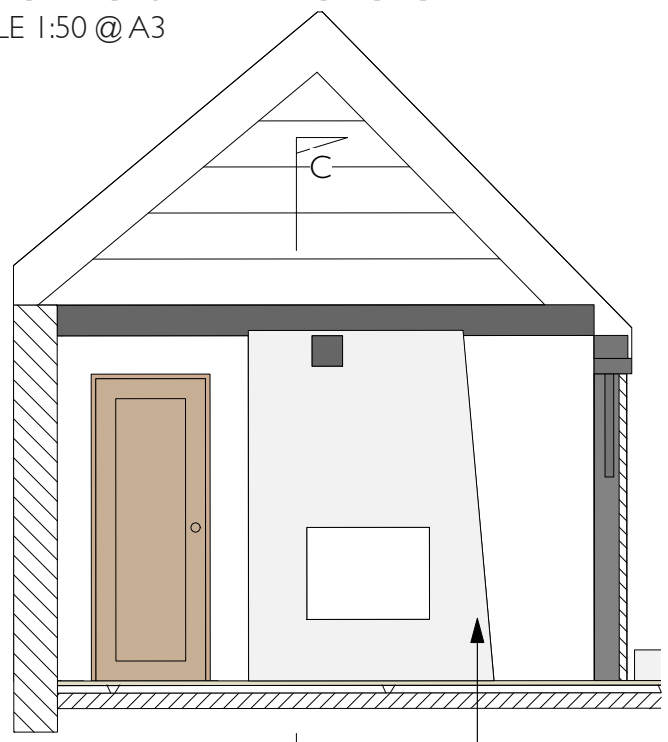

ELEVATION B-B  
Rendered faux chimney

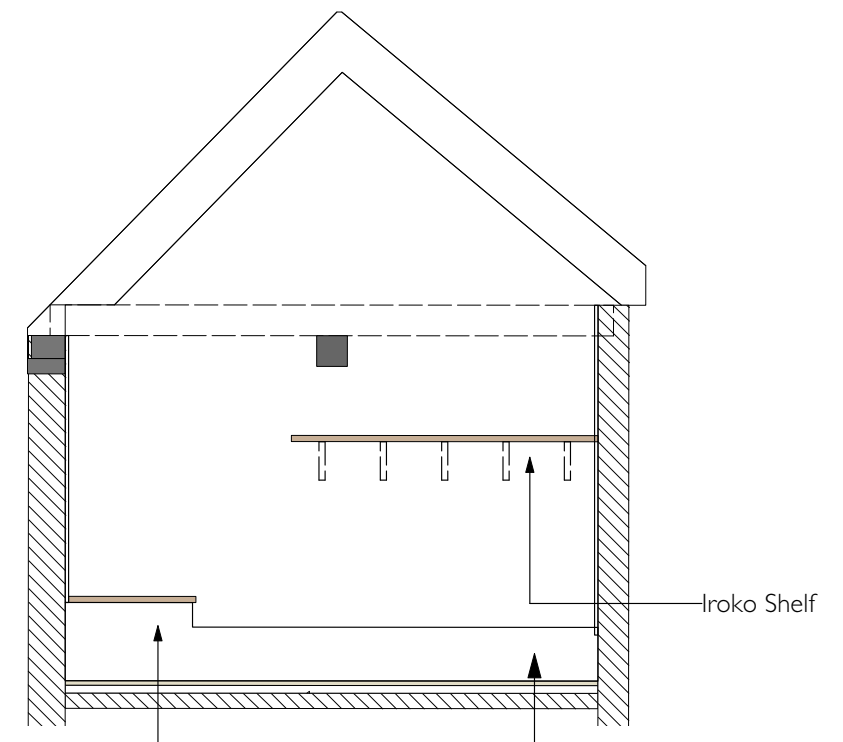

ELEVATION A-A  
Iroko Table Top  
Iroko Shelf  
Rendered seat base

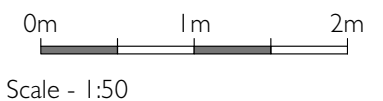

|                                                 |                                                            |                                          |
|-------------------------------------------------|------------------------------------------------------------|------------------------------------------|
| Drawing Title: Loggia Details                   | 13 Tilehouse Street<br>Hitchin<br>Hertfordshire<br>SG5 2DU | Drawn by: DH<br>Date: 19.01.26           |
| <b>DAN HARTLEY</b><br>LANDSCAPE & GARDEN DESIGN |                                                            | Scale: 1:50 @A3<br>Drawing Number: 09.01 |