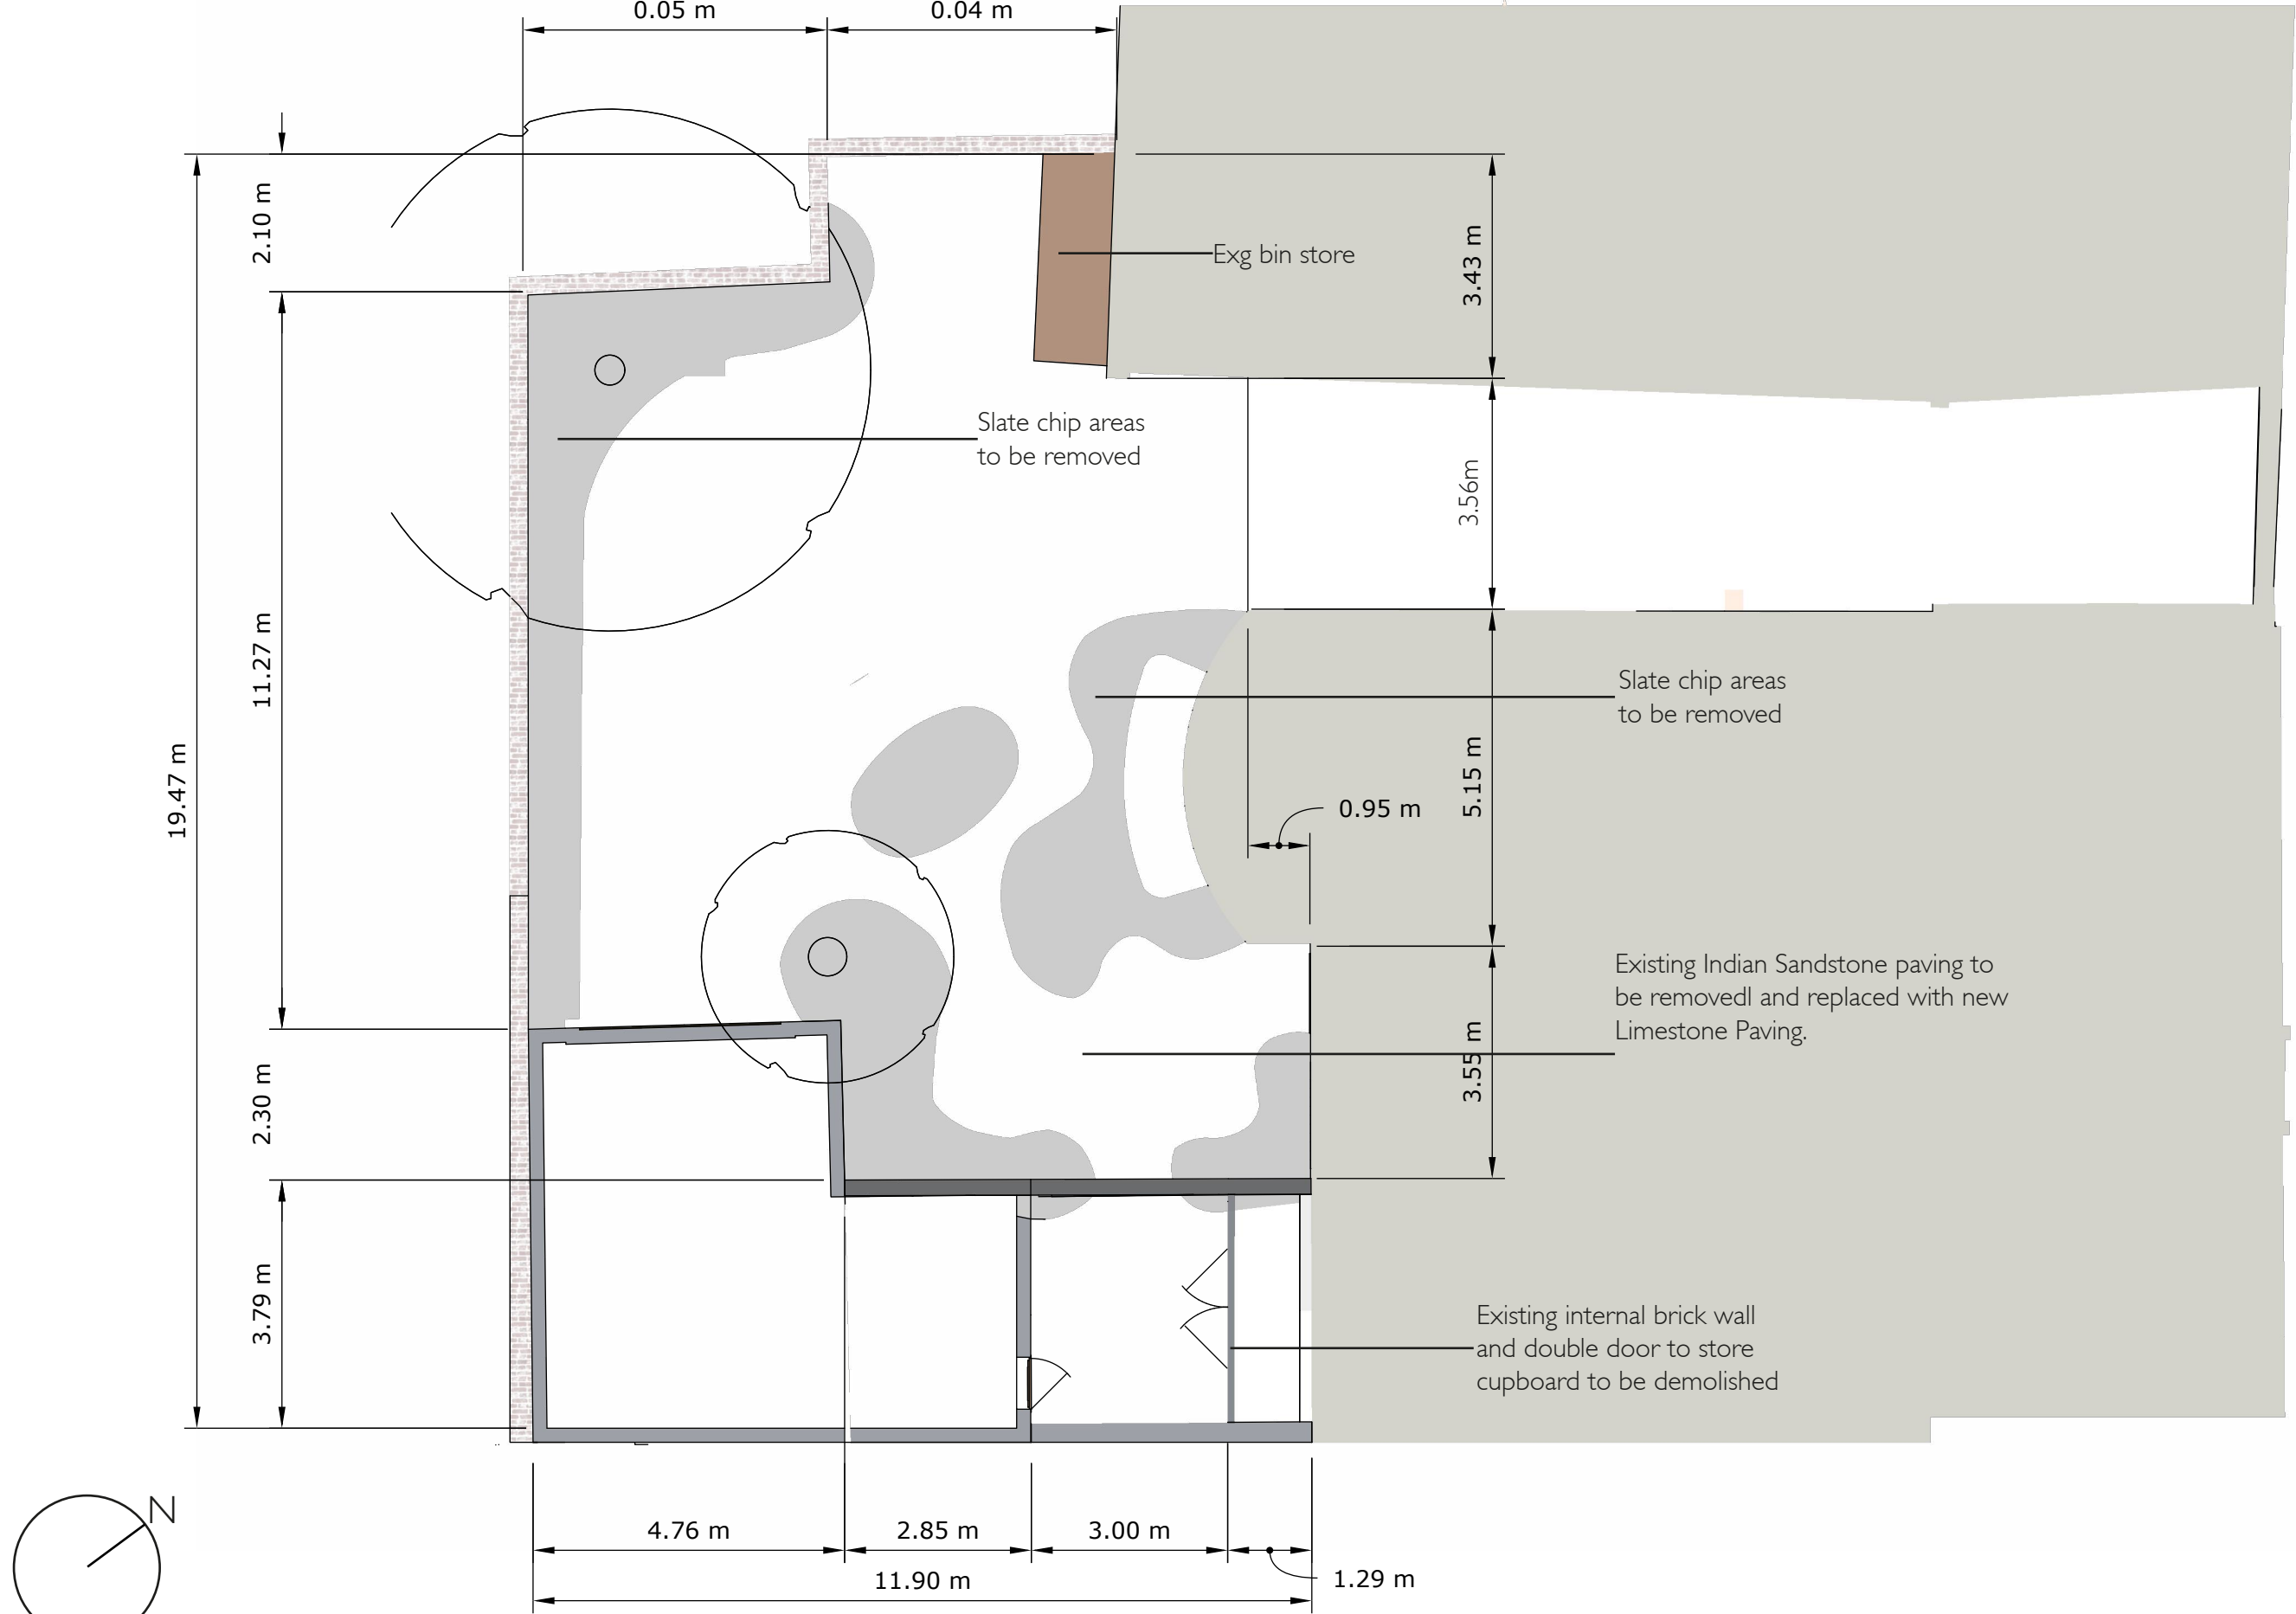


0m 1m 2m
Scale - 1:100

EXISTING PLAN
SCALE 1:100 @ A3