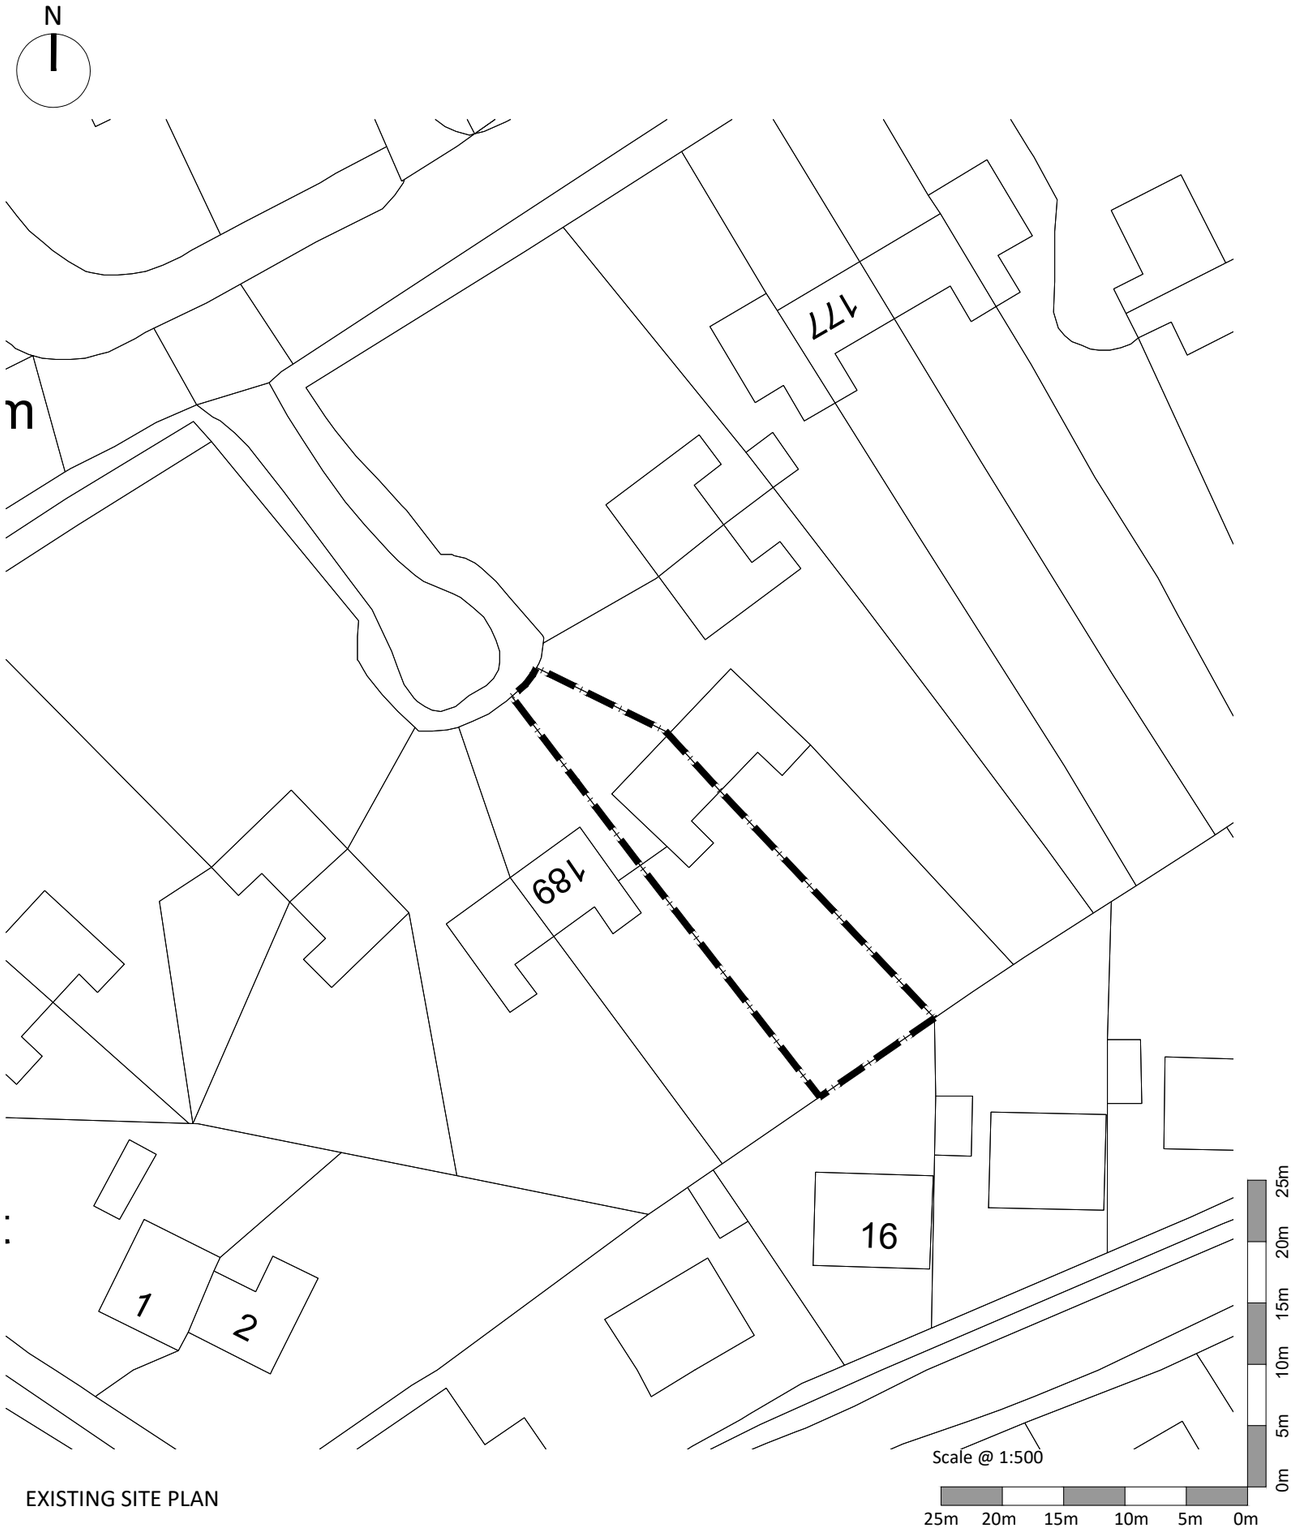

EXISTING SITE PLAN

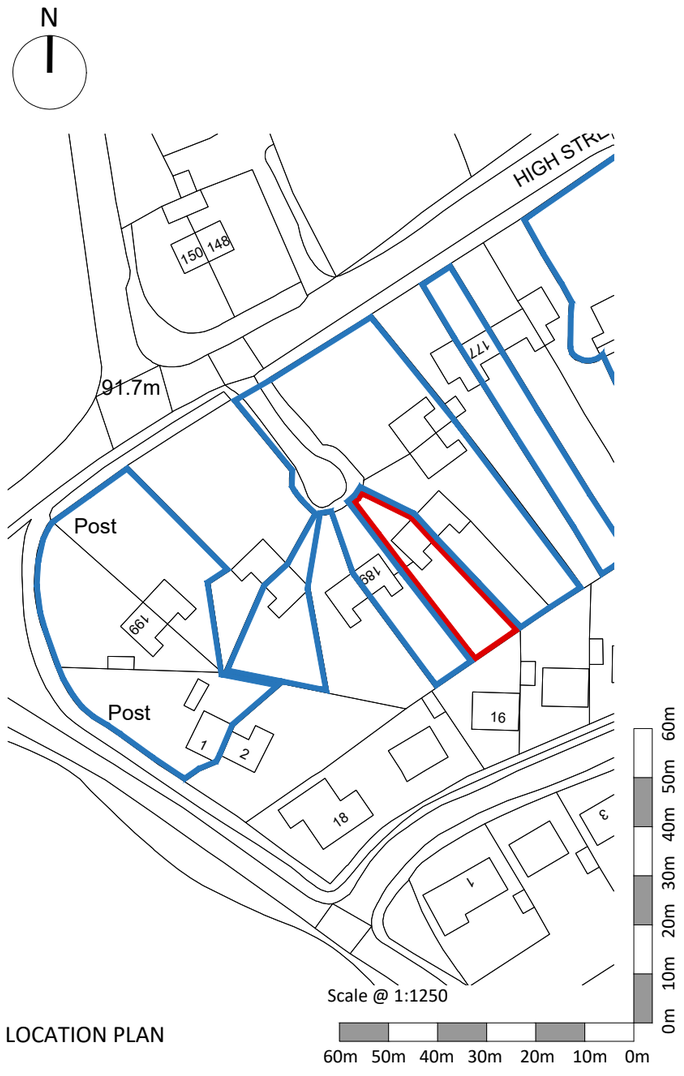

LOCATION PLAN

DO NOT SCALE from this drawing. Only figured dimensions are to be used. This drawing is the sole copyright of NORTH HERTFORDSHIRE HOMES. The contractor is responsible for taking and checking all dimensions and angles. Any discrepancies between this drawing and other information shall be reported to the designer.

Construction should ONLY proceed from drawings issued under Working Drawing (For Construction) status, unless prior written consent is given. Should any site personnel, or those employed to carry out works on their behalf, choose alternative materials or components to those specified by NORTH HERTFORDSHIRE HOMES without reference and agreement with NORTH HERTFORDSHIRE HOMES, then they do so entirely at their own risk

Rev No.	Date	Checked

PLANNING

North Hertfordshire Homes
Providing affordable homes for local people
Rowan House, Avenue 1, Letchworth Garden City, Herts, SG6 2WW
T: 01462 704100 F: 01462 633280

Project

187 High Street
Kimpton
Hertfordshire

Drawing

Existing Site & Location Plans

Scale	Date	Drawn
As shown	March 18	MEH

Job No.	Checked
AR_2017_12	LD

Drawing No.	Revision
PL.001	–