




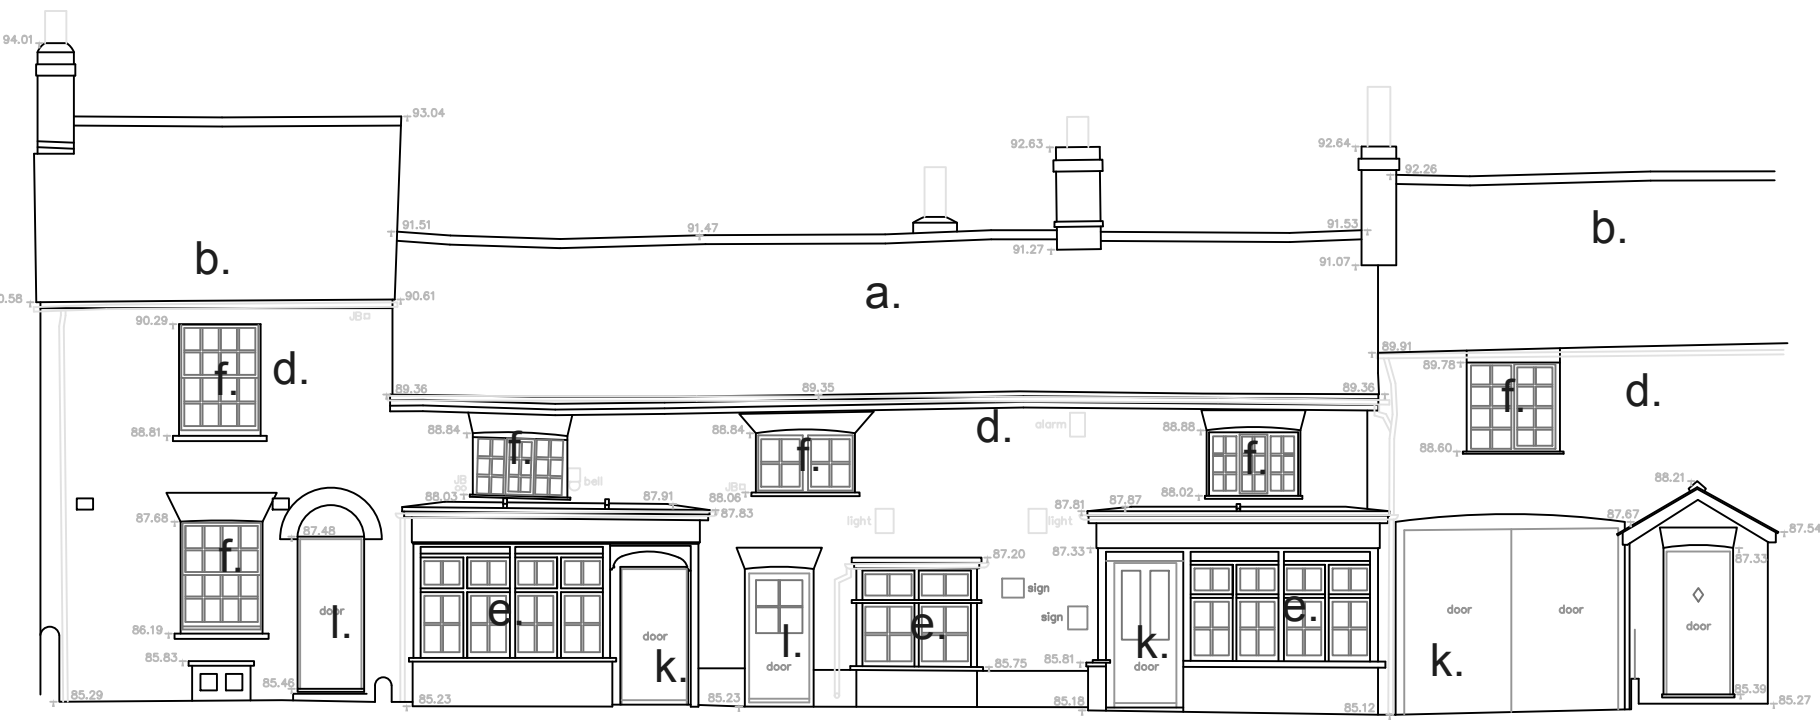


Elevation 1

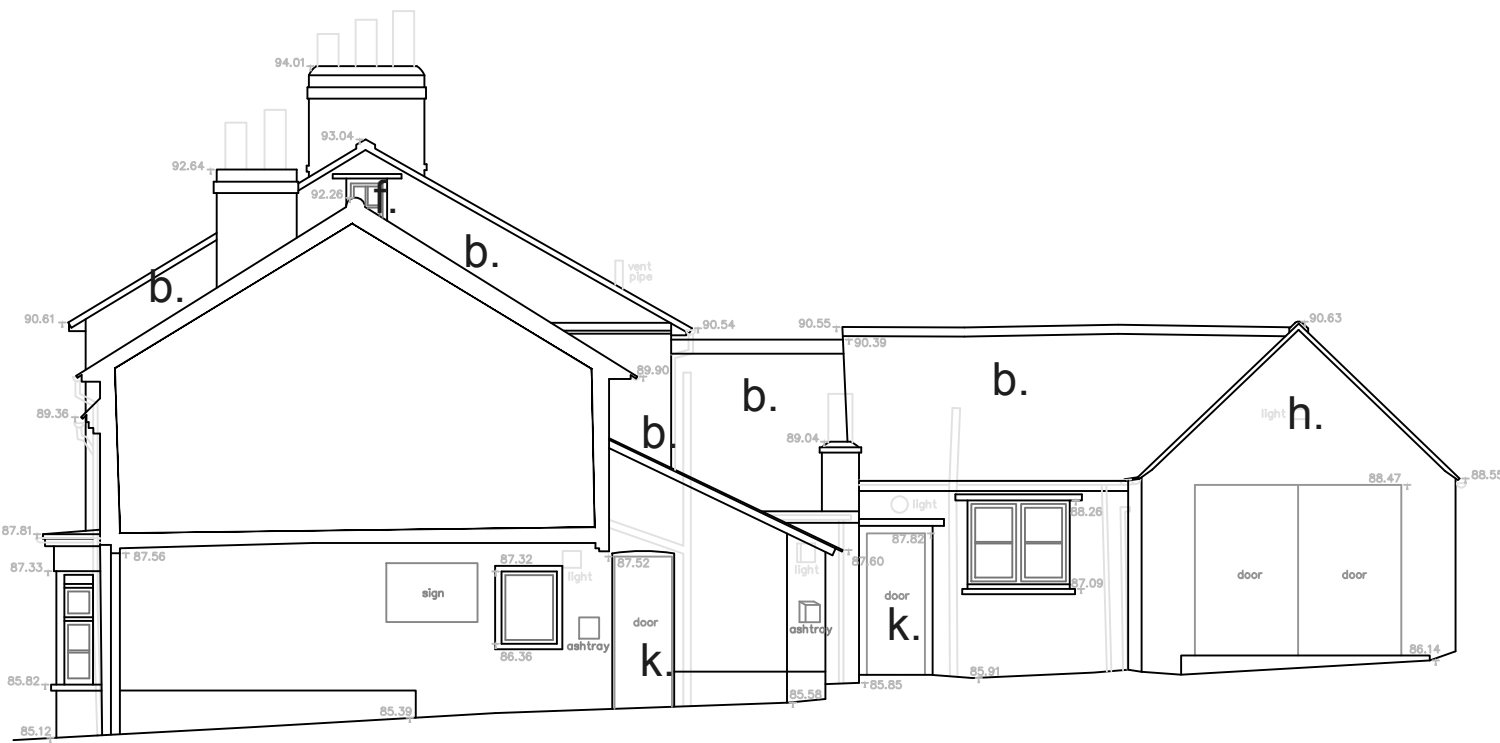


Elevation 2

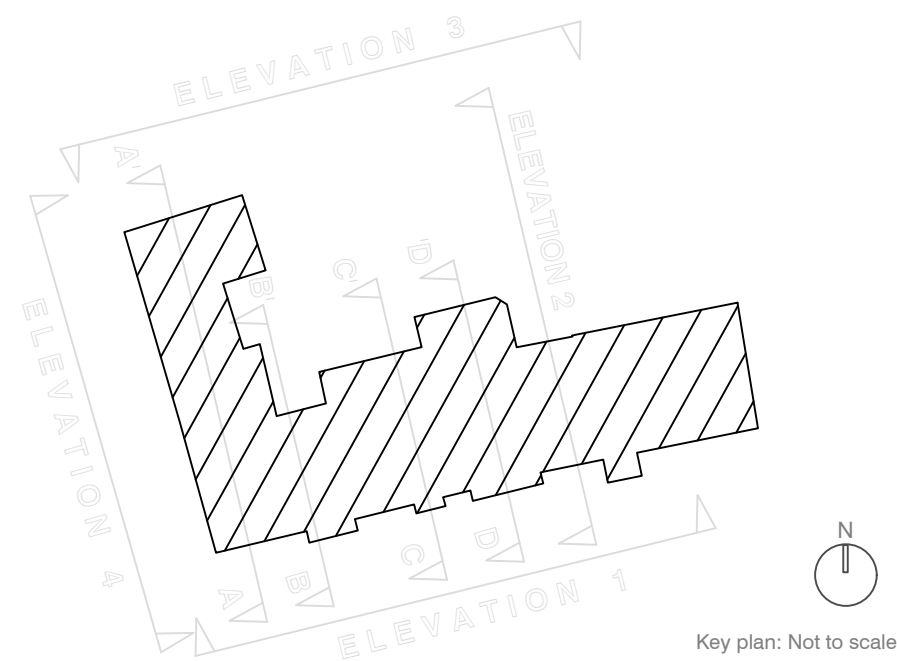

Datum 80.00m

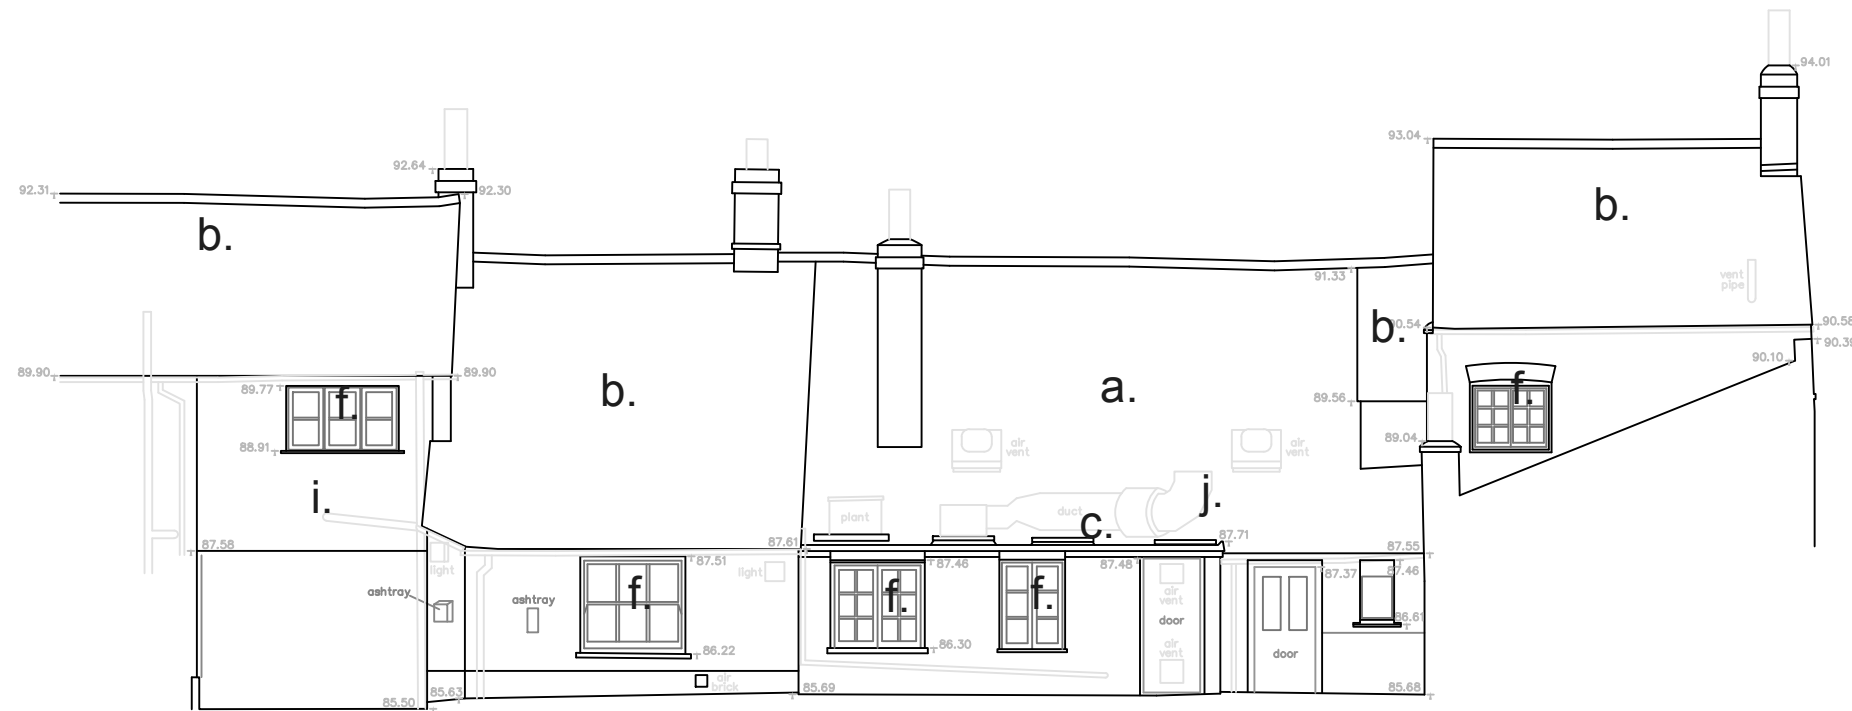

Elevation 3

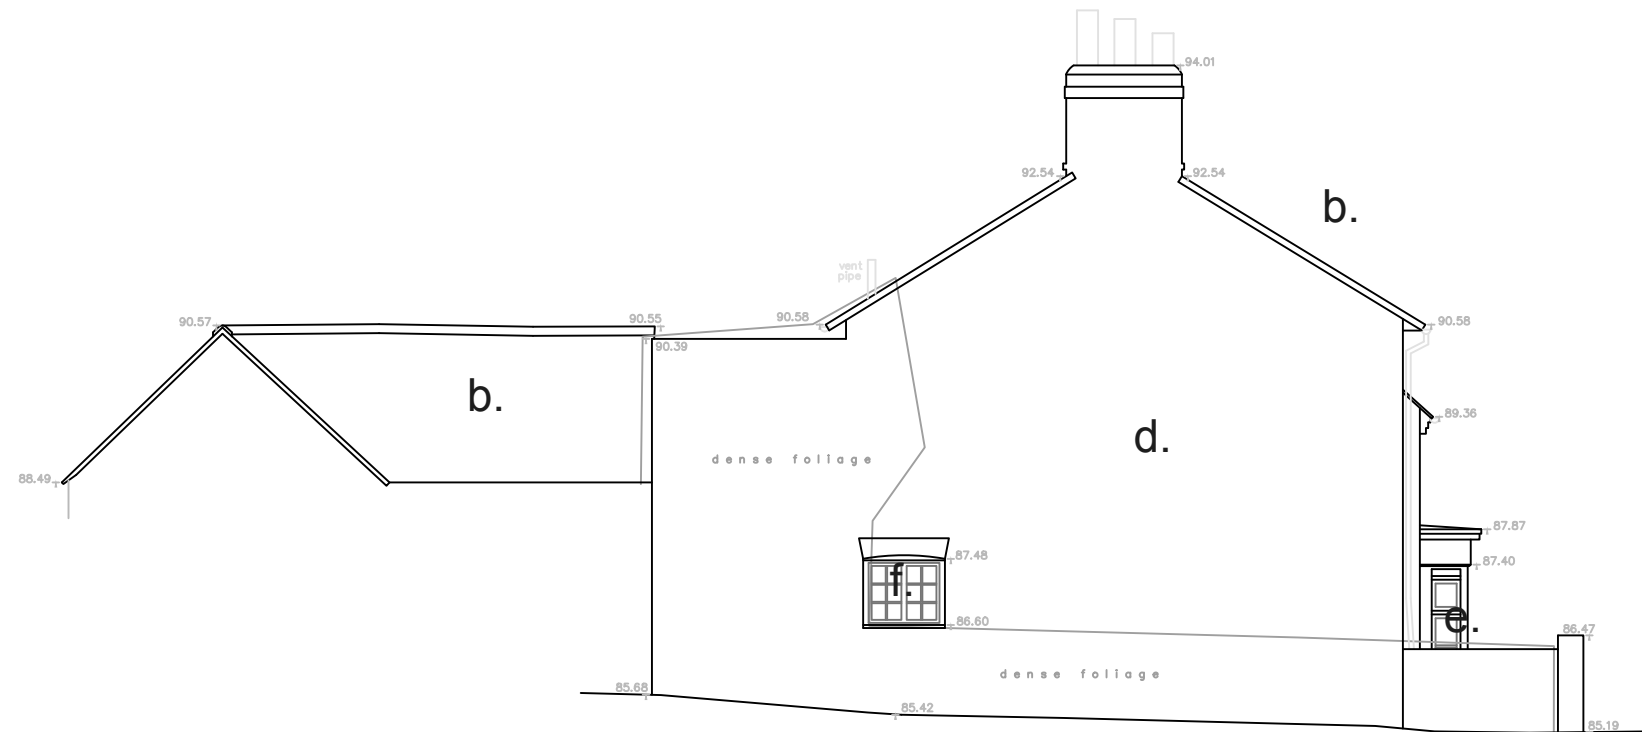


Elevation 4


Notes:

- a. Existing clay tiled roof
- b. Existing clay slate roof
- c. Existing felt roof
- d. Flemish bond brickwork
- e. Timber bay windows
- f. Timber sash and case/casement windows
- g. Plaster and lath ceiling
- h. Timber shed
- i. Timber cladding
- j. Existing roof plant
- k. Timber door
- l. Doorway blocked internally
- m. Existing cellar steps
- n. Existing cellar


Datum 80.00m

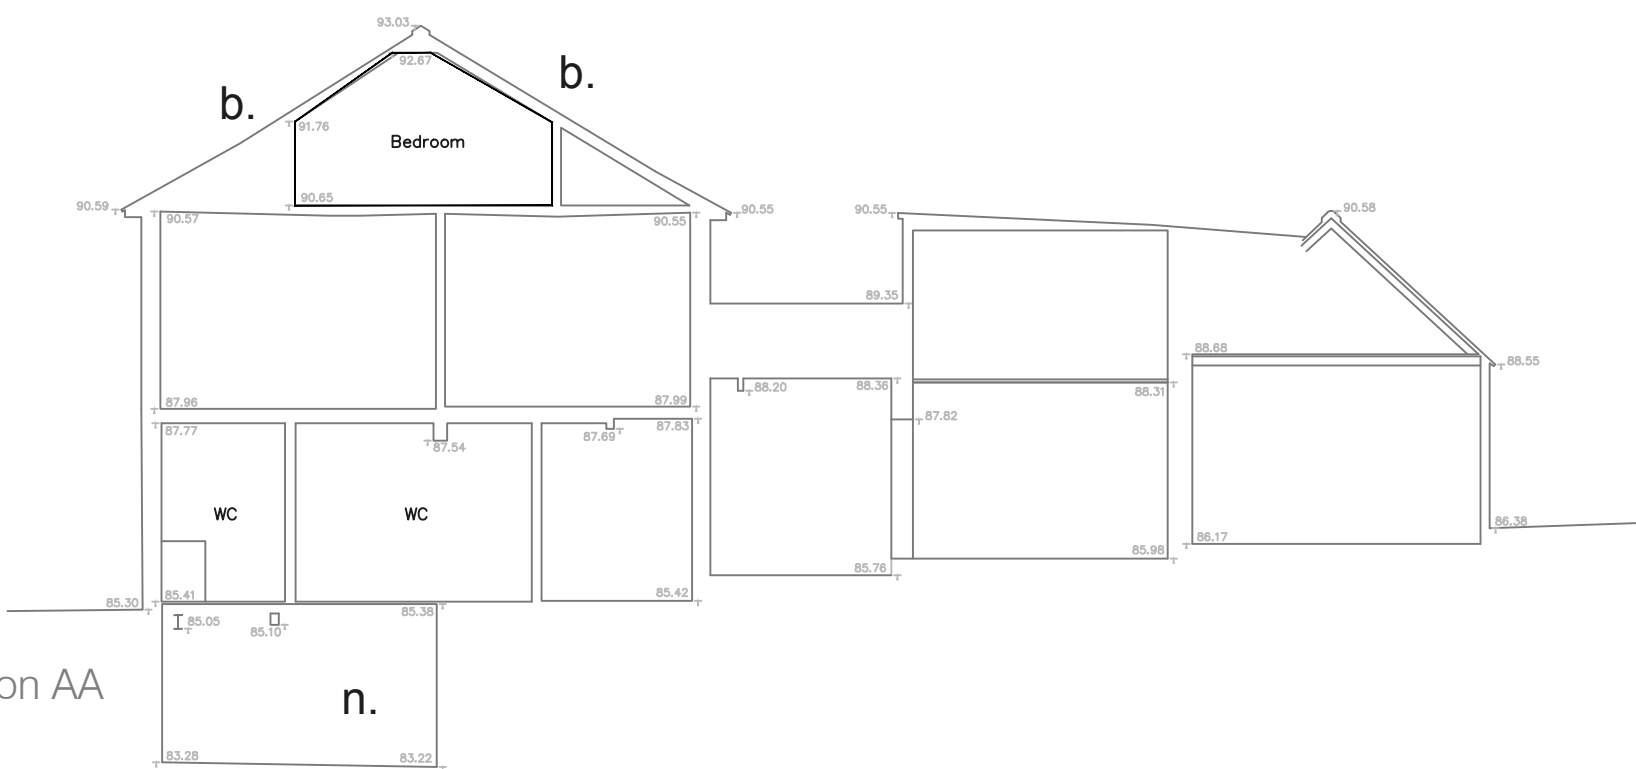


Section AA

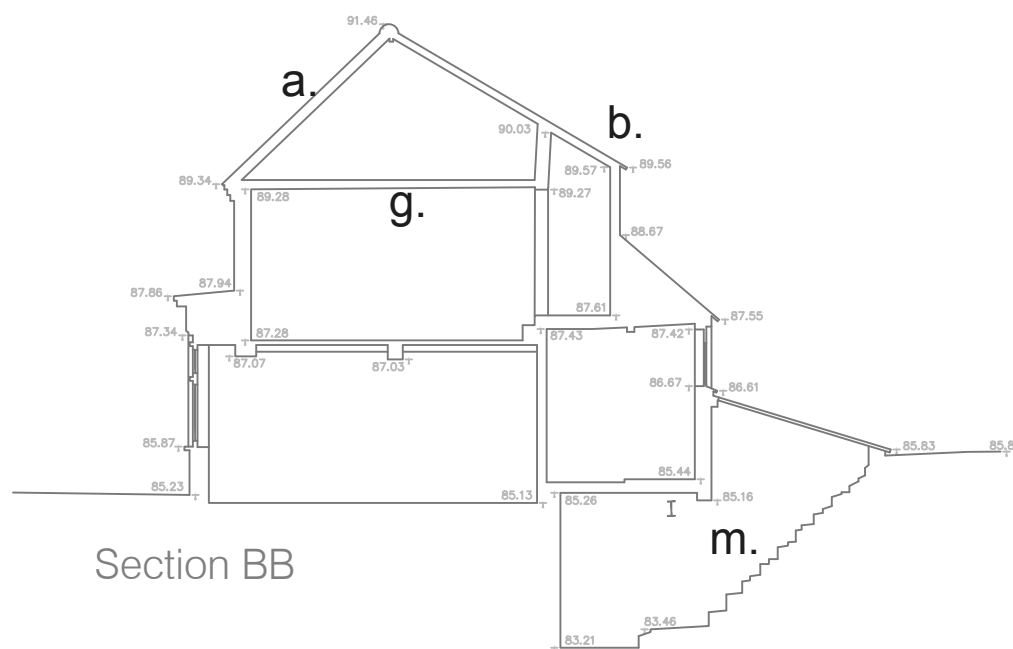


Section BB

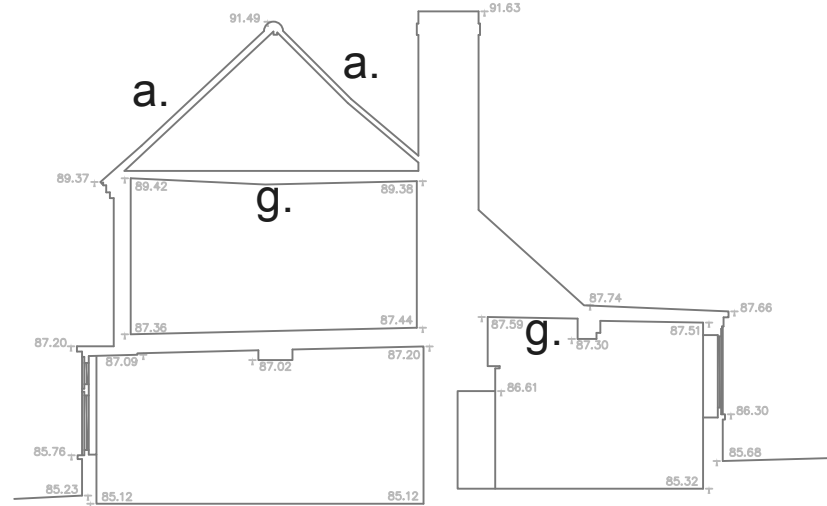

Section CC

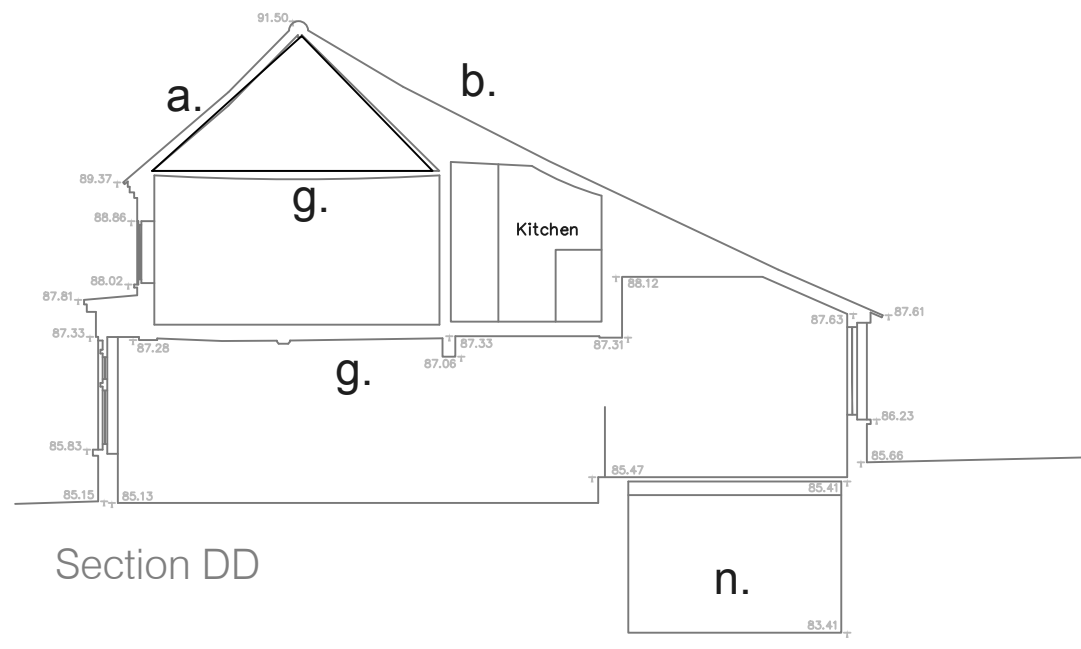

Section DD

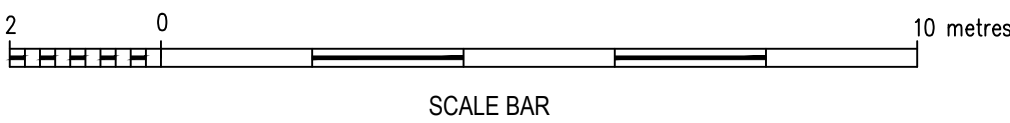

12 Purwell Lane
Hinton, SG4 0NE
01462 236666
michael@michaelcollinsarchitects.com
www.michaelcollinsarchitects.com

Note: This drawing is copyright
Do not scale from this drawing
Note: To be read in conjunction with Structural Engineers
Information, specification and drawings

All setting out dimensions to be checked on site by
contractor and any discrepancies to be noted ASAP.
Windows, steelwork, to be site sized.

Michael Collins Architect LLP

The White Horse, Kimpton

039 Elevations and sections as existing

Stage: Planning
Status: Planning

06

1:100
@:A1