



MATERIAL KEY

- Windows:**
White framed UPVC flush casements with equal sight lines and external glazing bars

External Doors:

External Doors:
Composite doors with glazed panels

Roof fascia and soffits:


White UPVC.

All areas to project 300mm beyond external wall faces

All verges to project 200mm beyond external wall faces.

Rainwater goods:

Marley Classic range in black UPVC

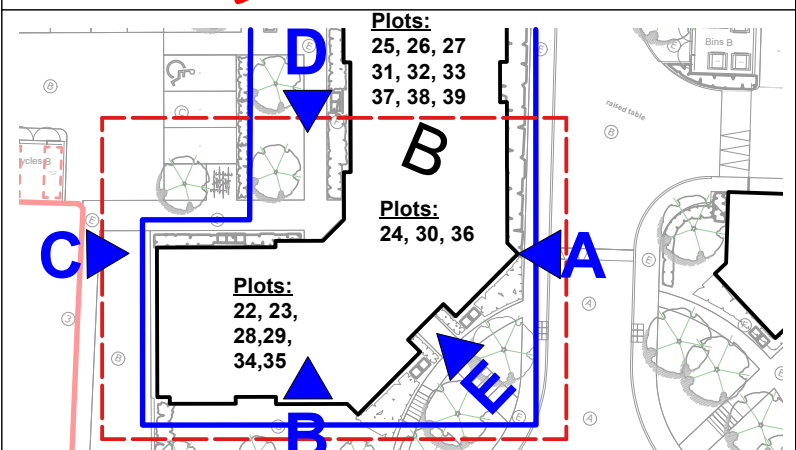

E	17/07/24	Bonnet hips changed to mitred hips as agreed with Letchworth Garden City Heritage Foundation in e-mail dated 17/07/2024.
D	02/07/24	CavityBarriers behind vertical tile hanging shown.

Preliminary

Project title Foundation House, Letchworth First Garden Cities Homes Limited					 The Barn, Sewell, Dunstable Bedfordshire LU6 1SP Telephone 01582 690022 www.kylesmartassociates.co.uk Chartered Architects
Drawing title Block B - Elevation B					
Drawing no. FHL-KSA-BB-ZZ-D-A-312				Rev E	
Scale 1:50@A1	Date Jan 24	Drawn by AW	Checked by CW		