
N.H.D.C
11 MAY 2018

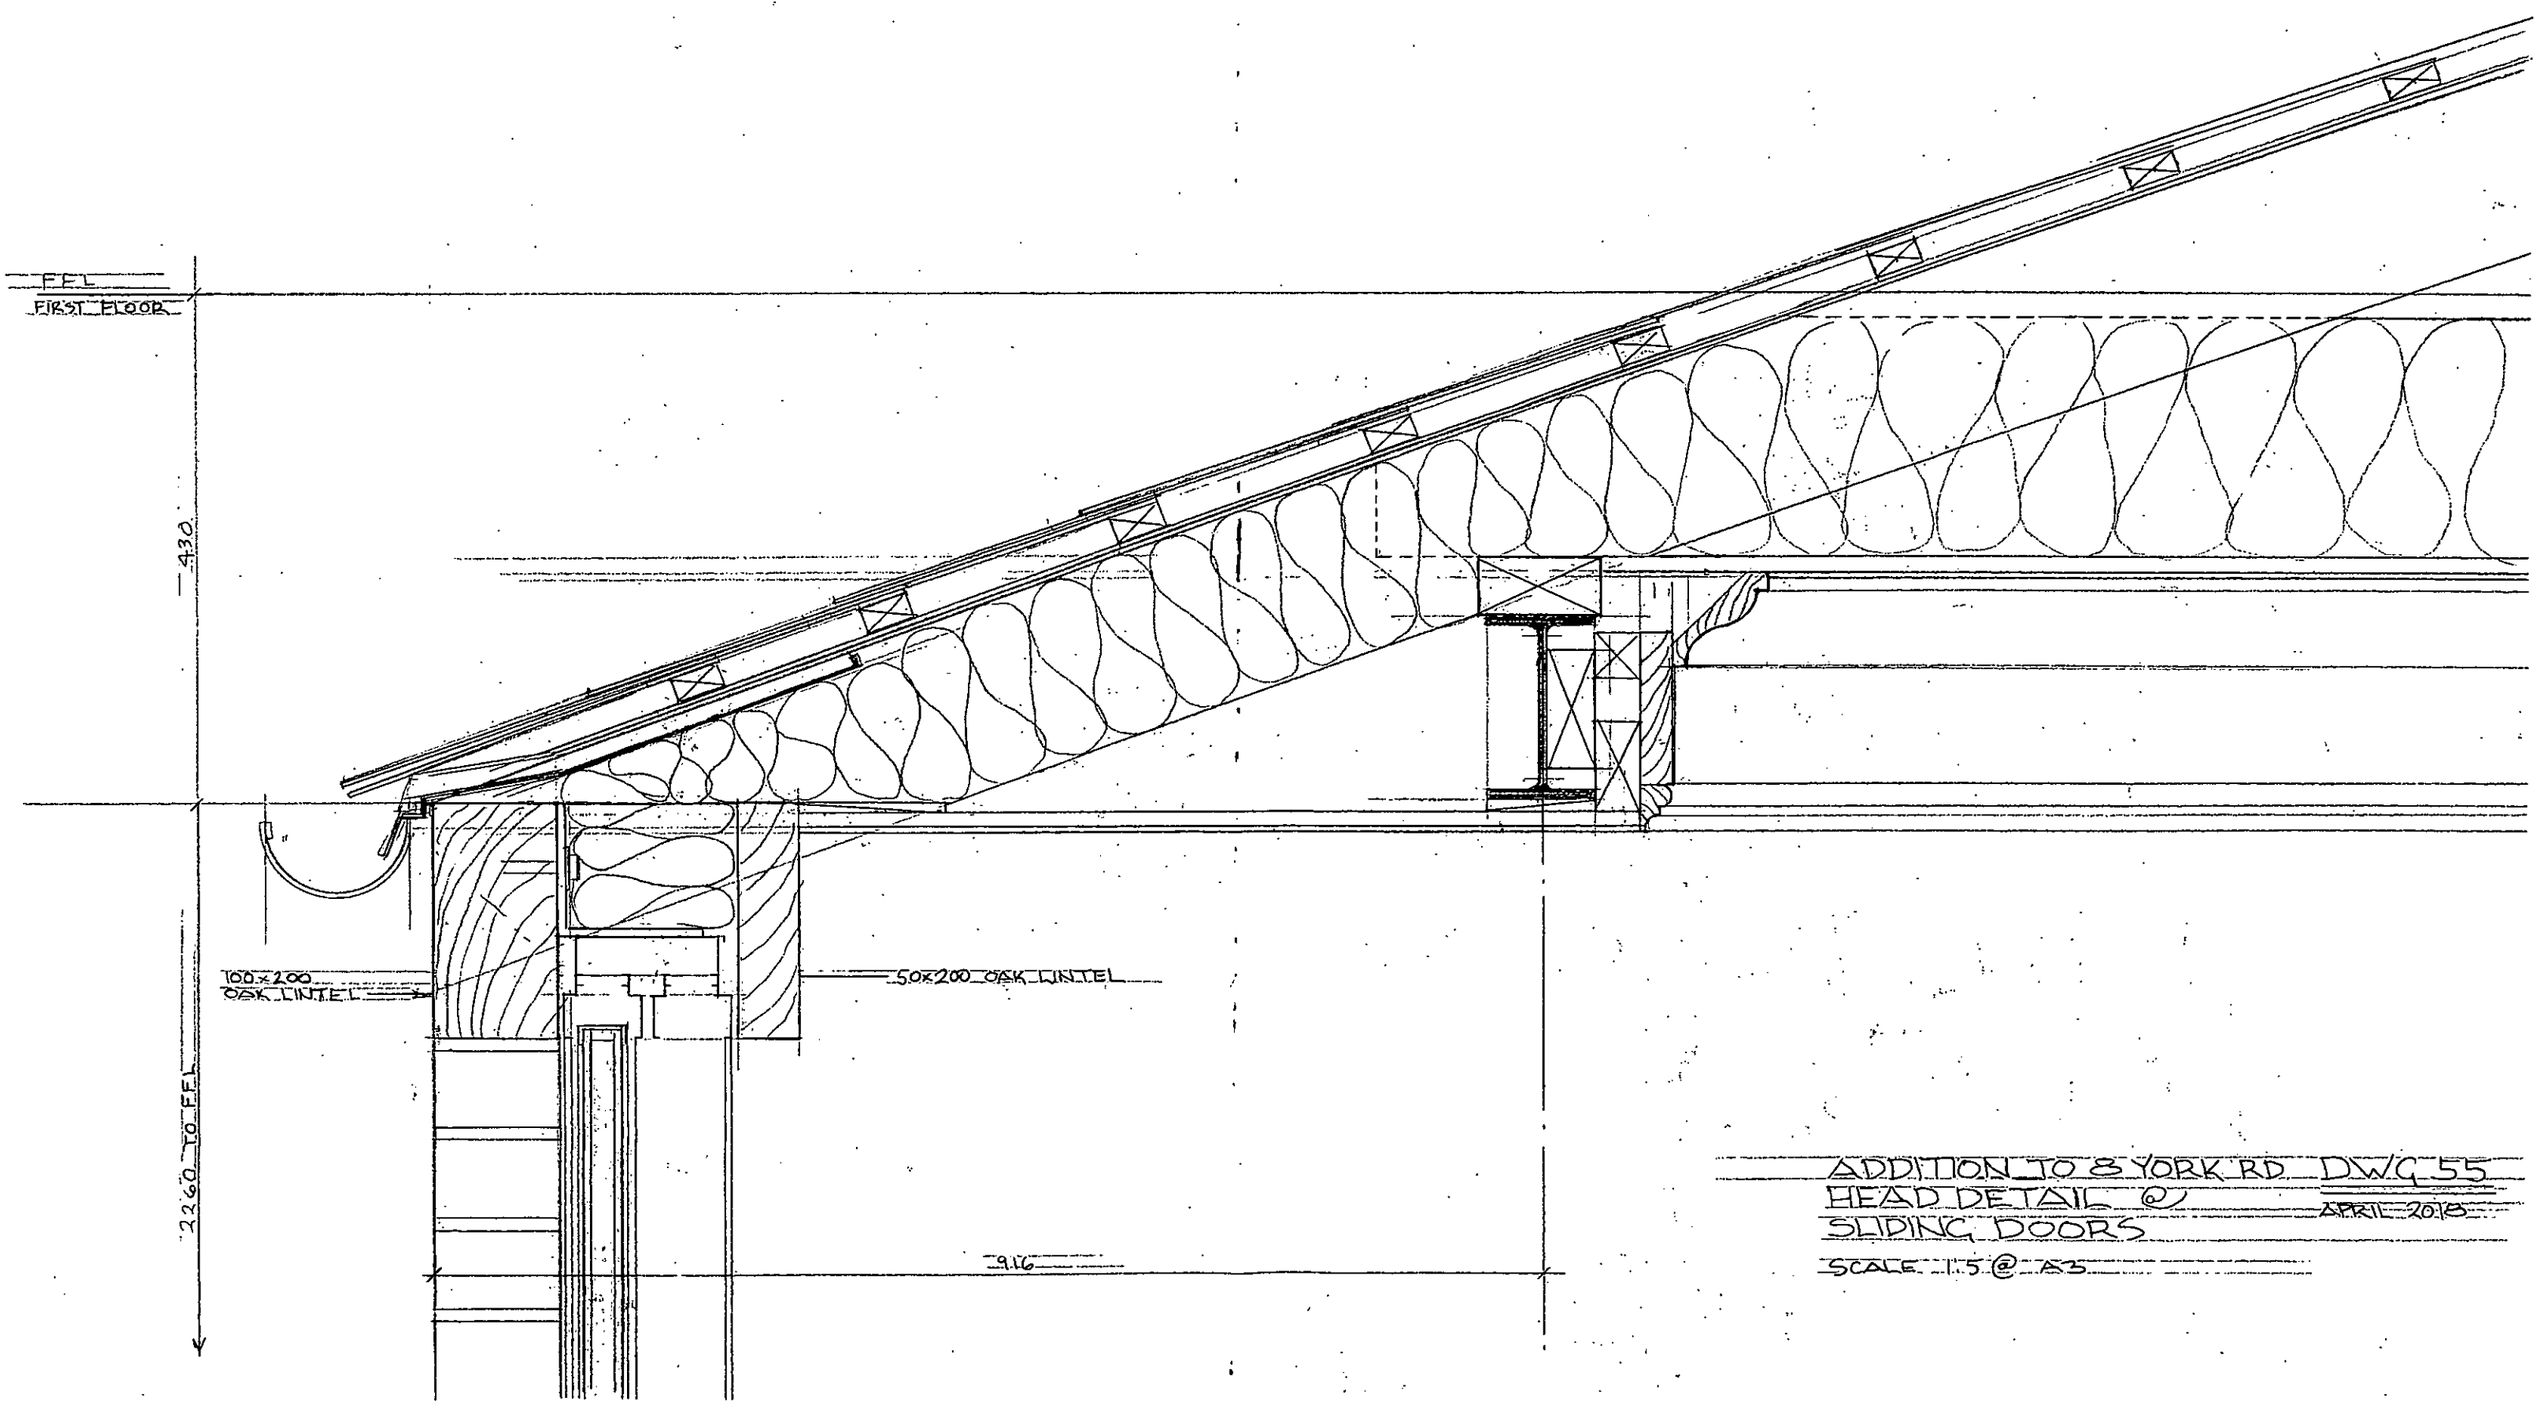

ADDITION TO 8 YORK RD DWG 55
HEAD DETAIL @ SLIDING DOORS
APRIL 2018
SCALE 1:5 @ A3