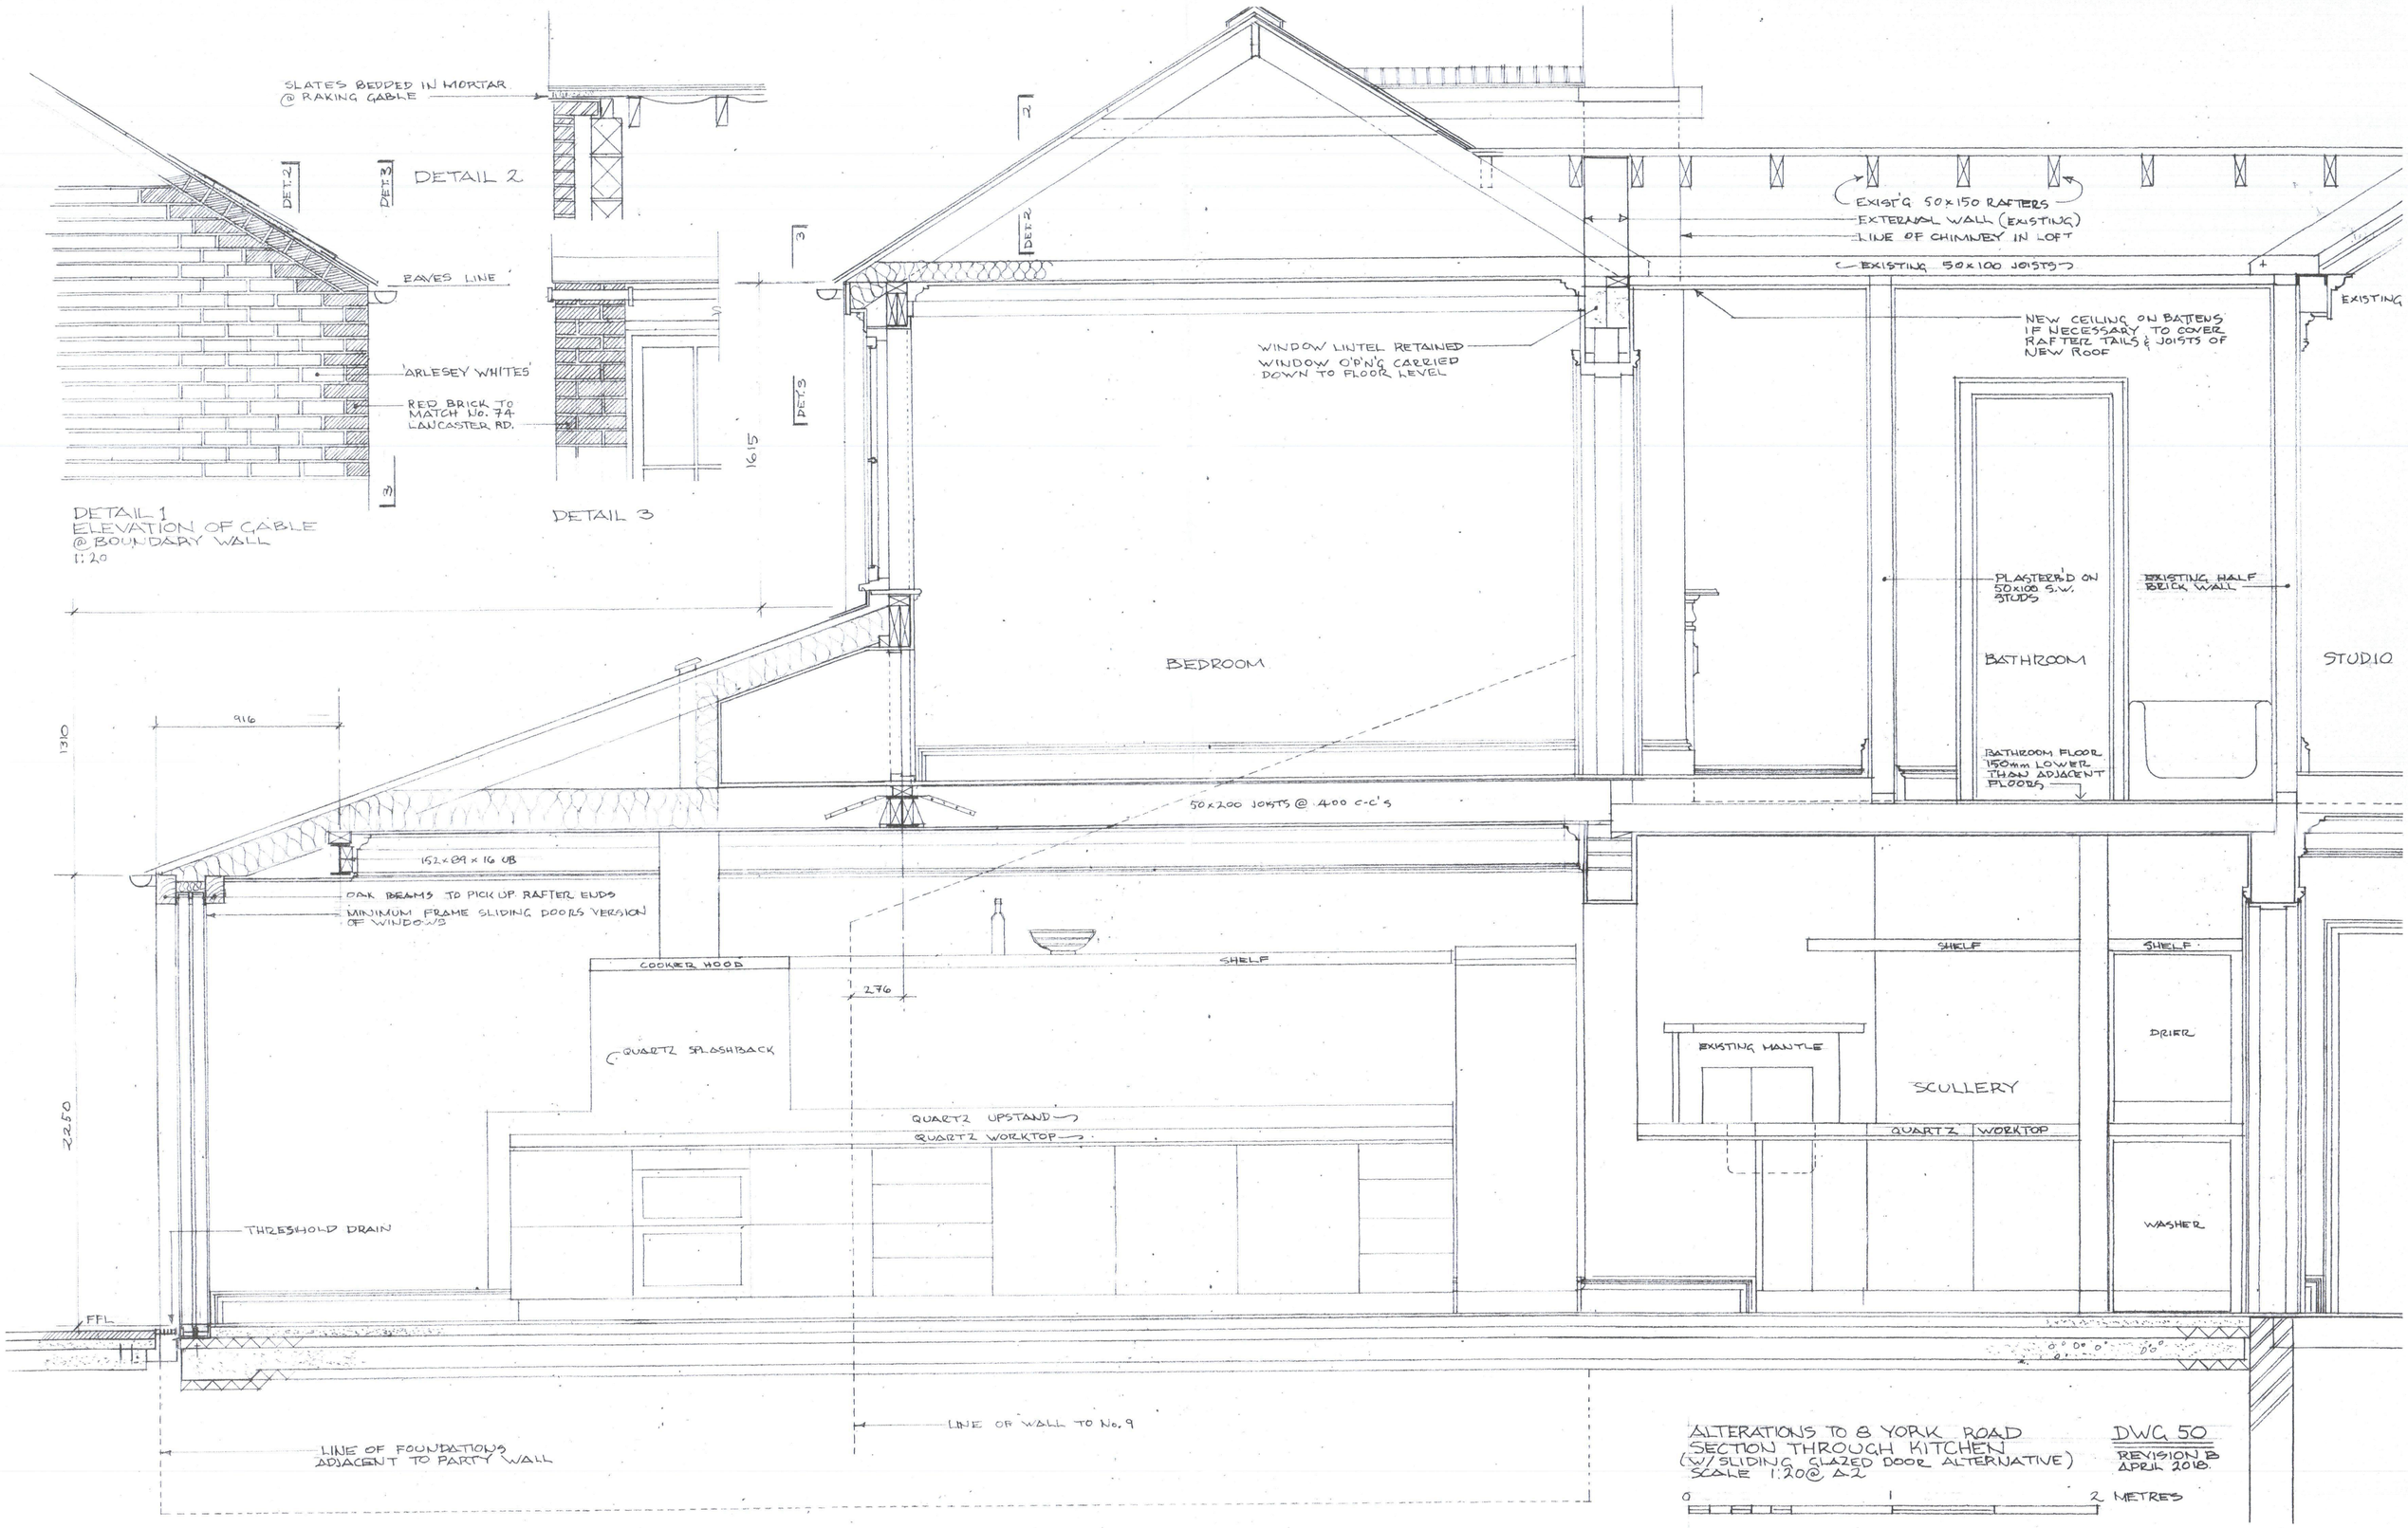

ALTERATIONS TO 8 YORK ROAD
SECTION THROUGH KITCHEN
(W/ SLIDING GLAZED DOOR ALTERNATIVE)
SCALE 1:20 @ A2

DWG 50
REVISION B
APRIL 2018.