



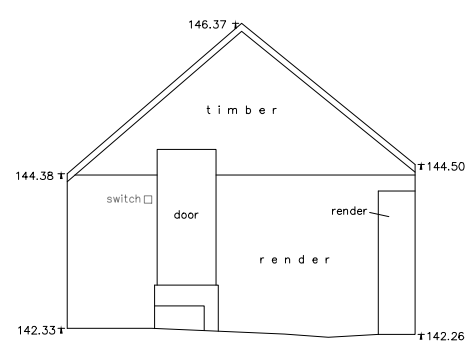

ELEVATION 6

LOCATION PLAN
NOT TO SCALE

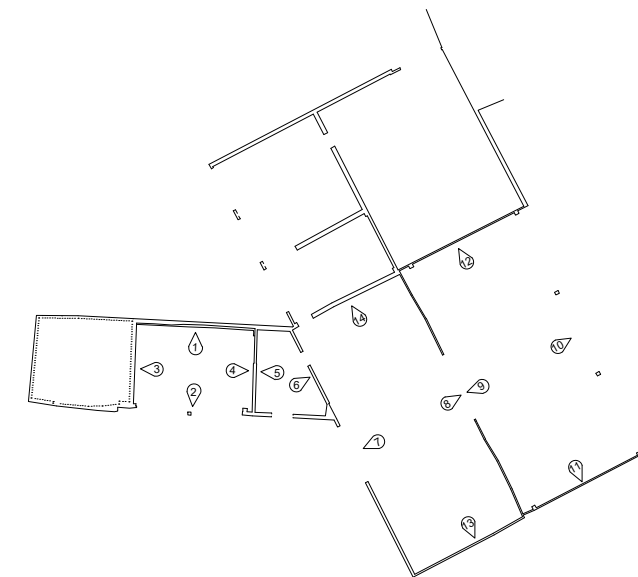

p = Plinth Height
 s = Sill Height
 ch = Head Height
 c = Ceiling Height
 b = Beam Height
 sp = Spring Point Height
 fcf = Face Ceiling Height
 sc = Structural Ceiling Height
 sf = Soffit Height
 RL = Ridge Level
 EL = Eaves Level
 RFL = Roof Level
 SFL = Soffit Level
 THL = Threshold Level
 FFL = Finished Floor Level
 PWL = Parapet Wall Level
 +35.20 = Levels
 T_{52.76} = Elevation level
 RBJ = Junction Box
 RSJ = Rolled Steel Joist
 WT = Worktop

Client

**WASTELL & PORTER
ARCHITECTS LTD**

Project

**FRIENDS GREEN FARM,
WESTON, SG4 7BU**

Title

INTERNAL ELEVATIONS

Drawing Number

TS22-213-5

Revision	Description	Rev. By	Date

Scale 1:100@A1

Sheet 1 of 1

Drawn by

AB

Checked by

LC

Date of Survey

MAY 2022



TERRAIN
SURVEYS

Tel: 01438 841300
www.terrainsurveys.co.uk
enquiries@terrainsurveys.co.uk

Accreditations:




Certificate Number 1798
ISO 9001



Constructionline
Gold Member




Accredited Contractor
CHAS.co.uk

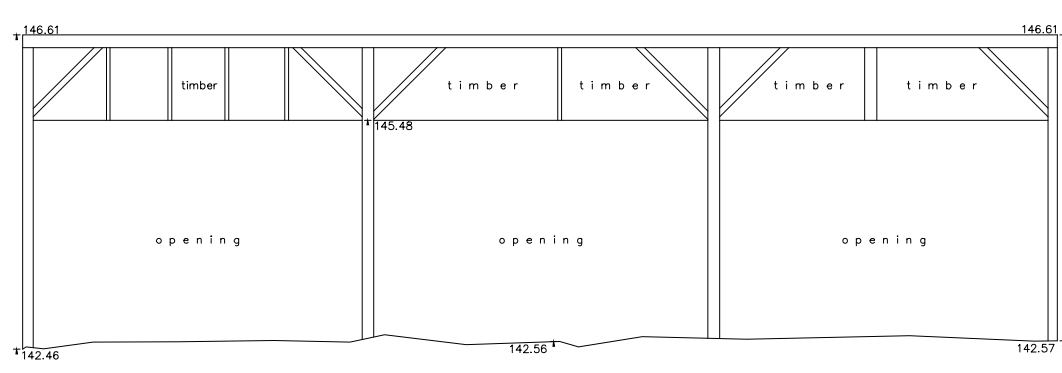

ELEVATION 10

Client

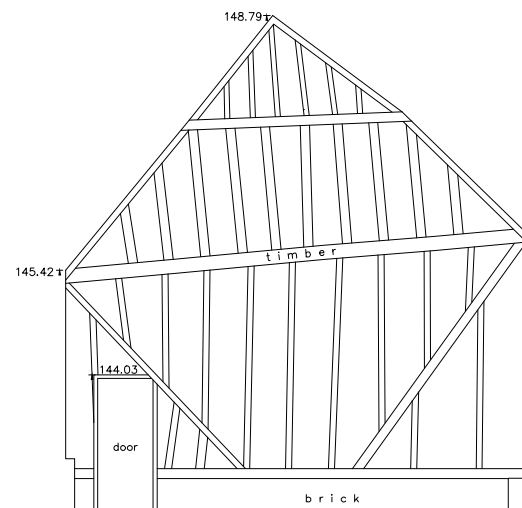

ELEVATION 14