


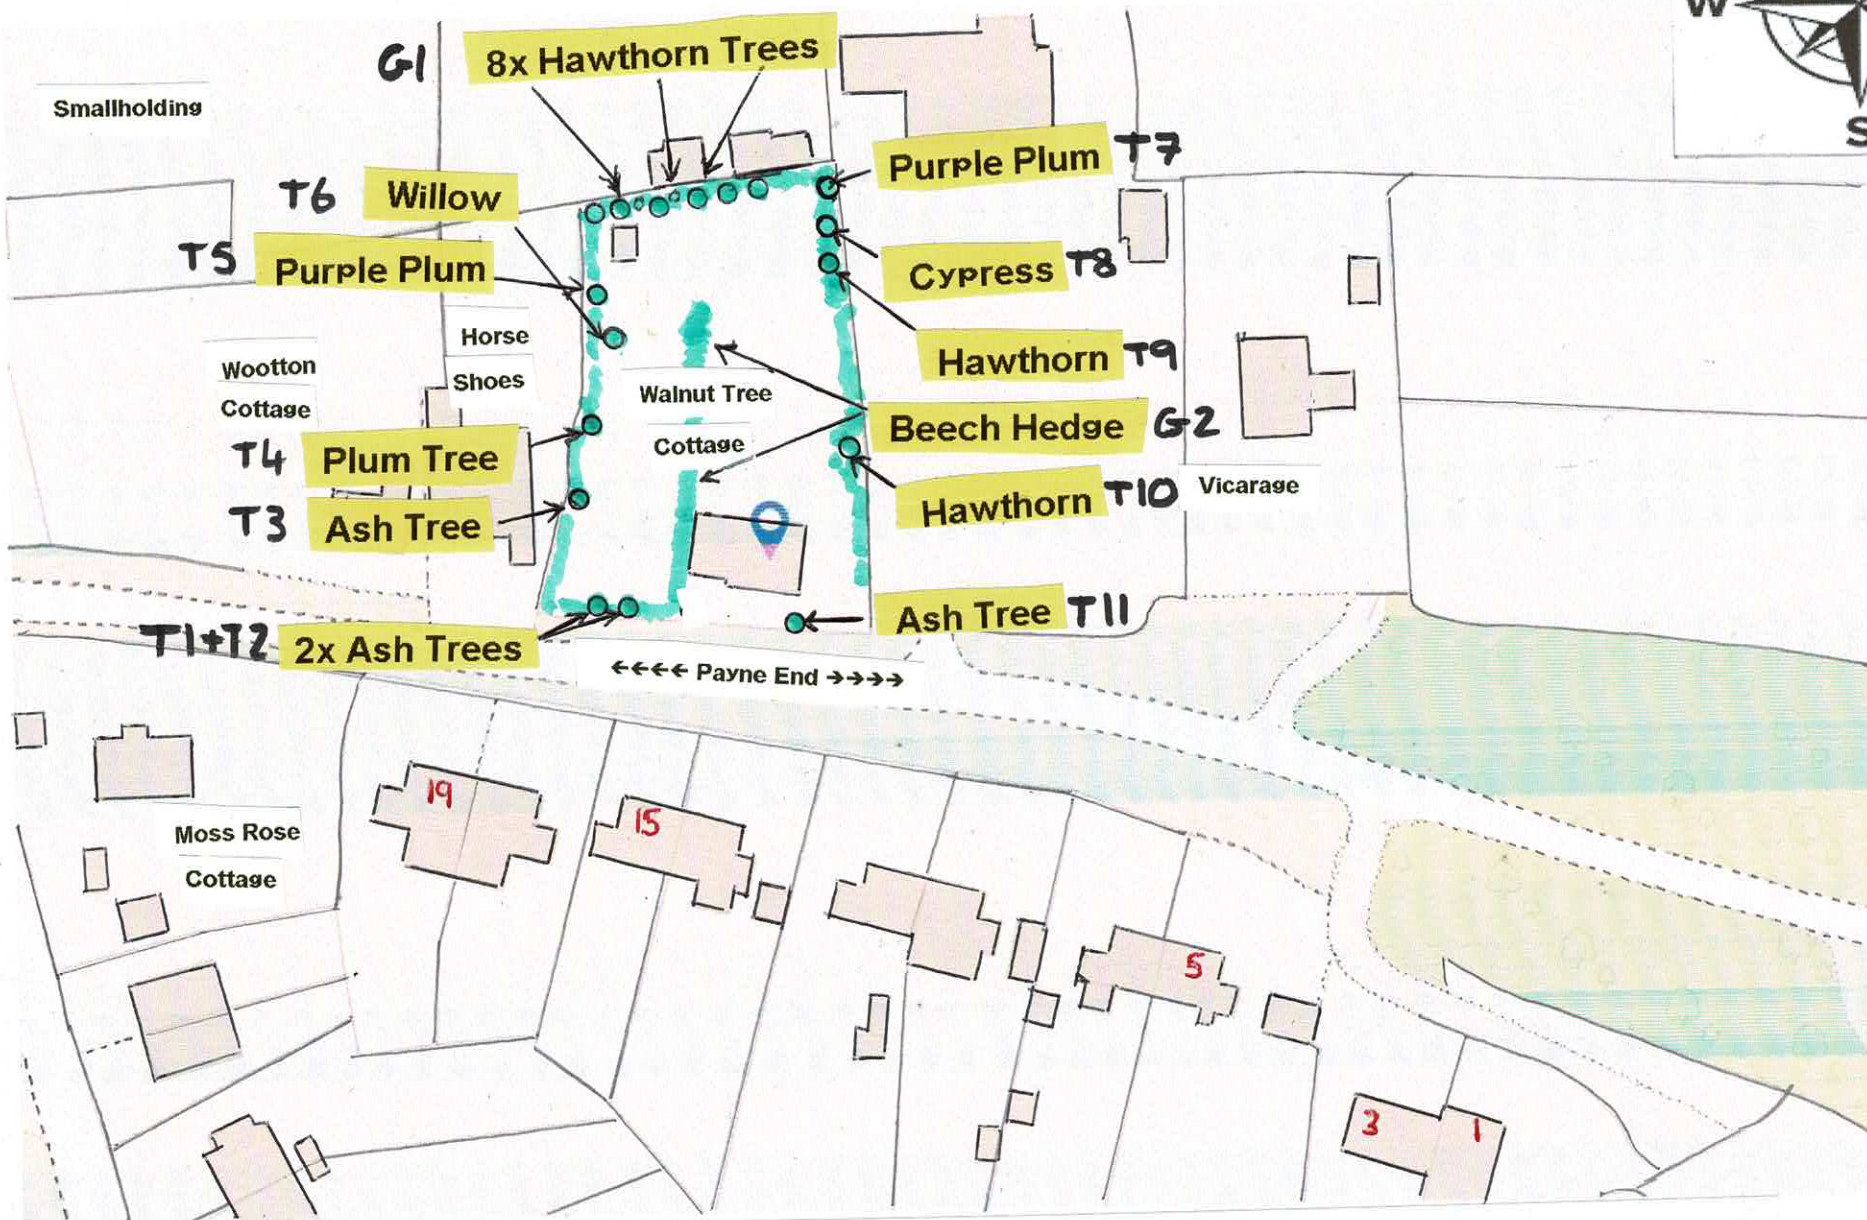

Conservation planning for Walnut Tree Cottage, Sandon SG9 0QU