

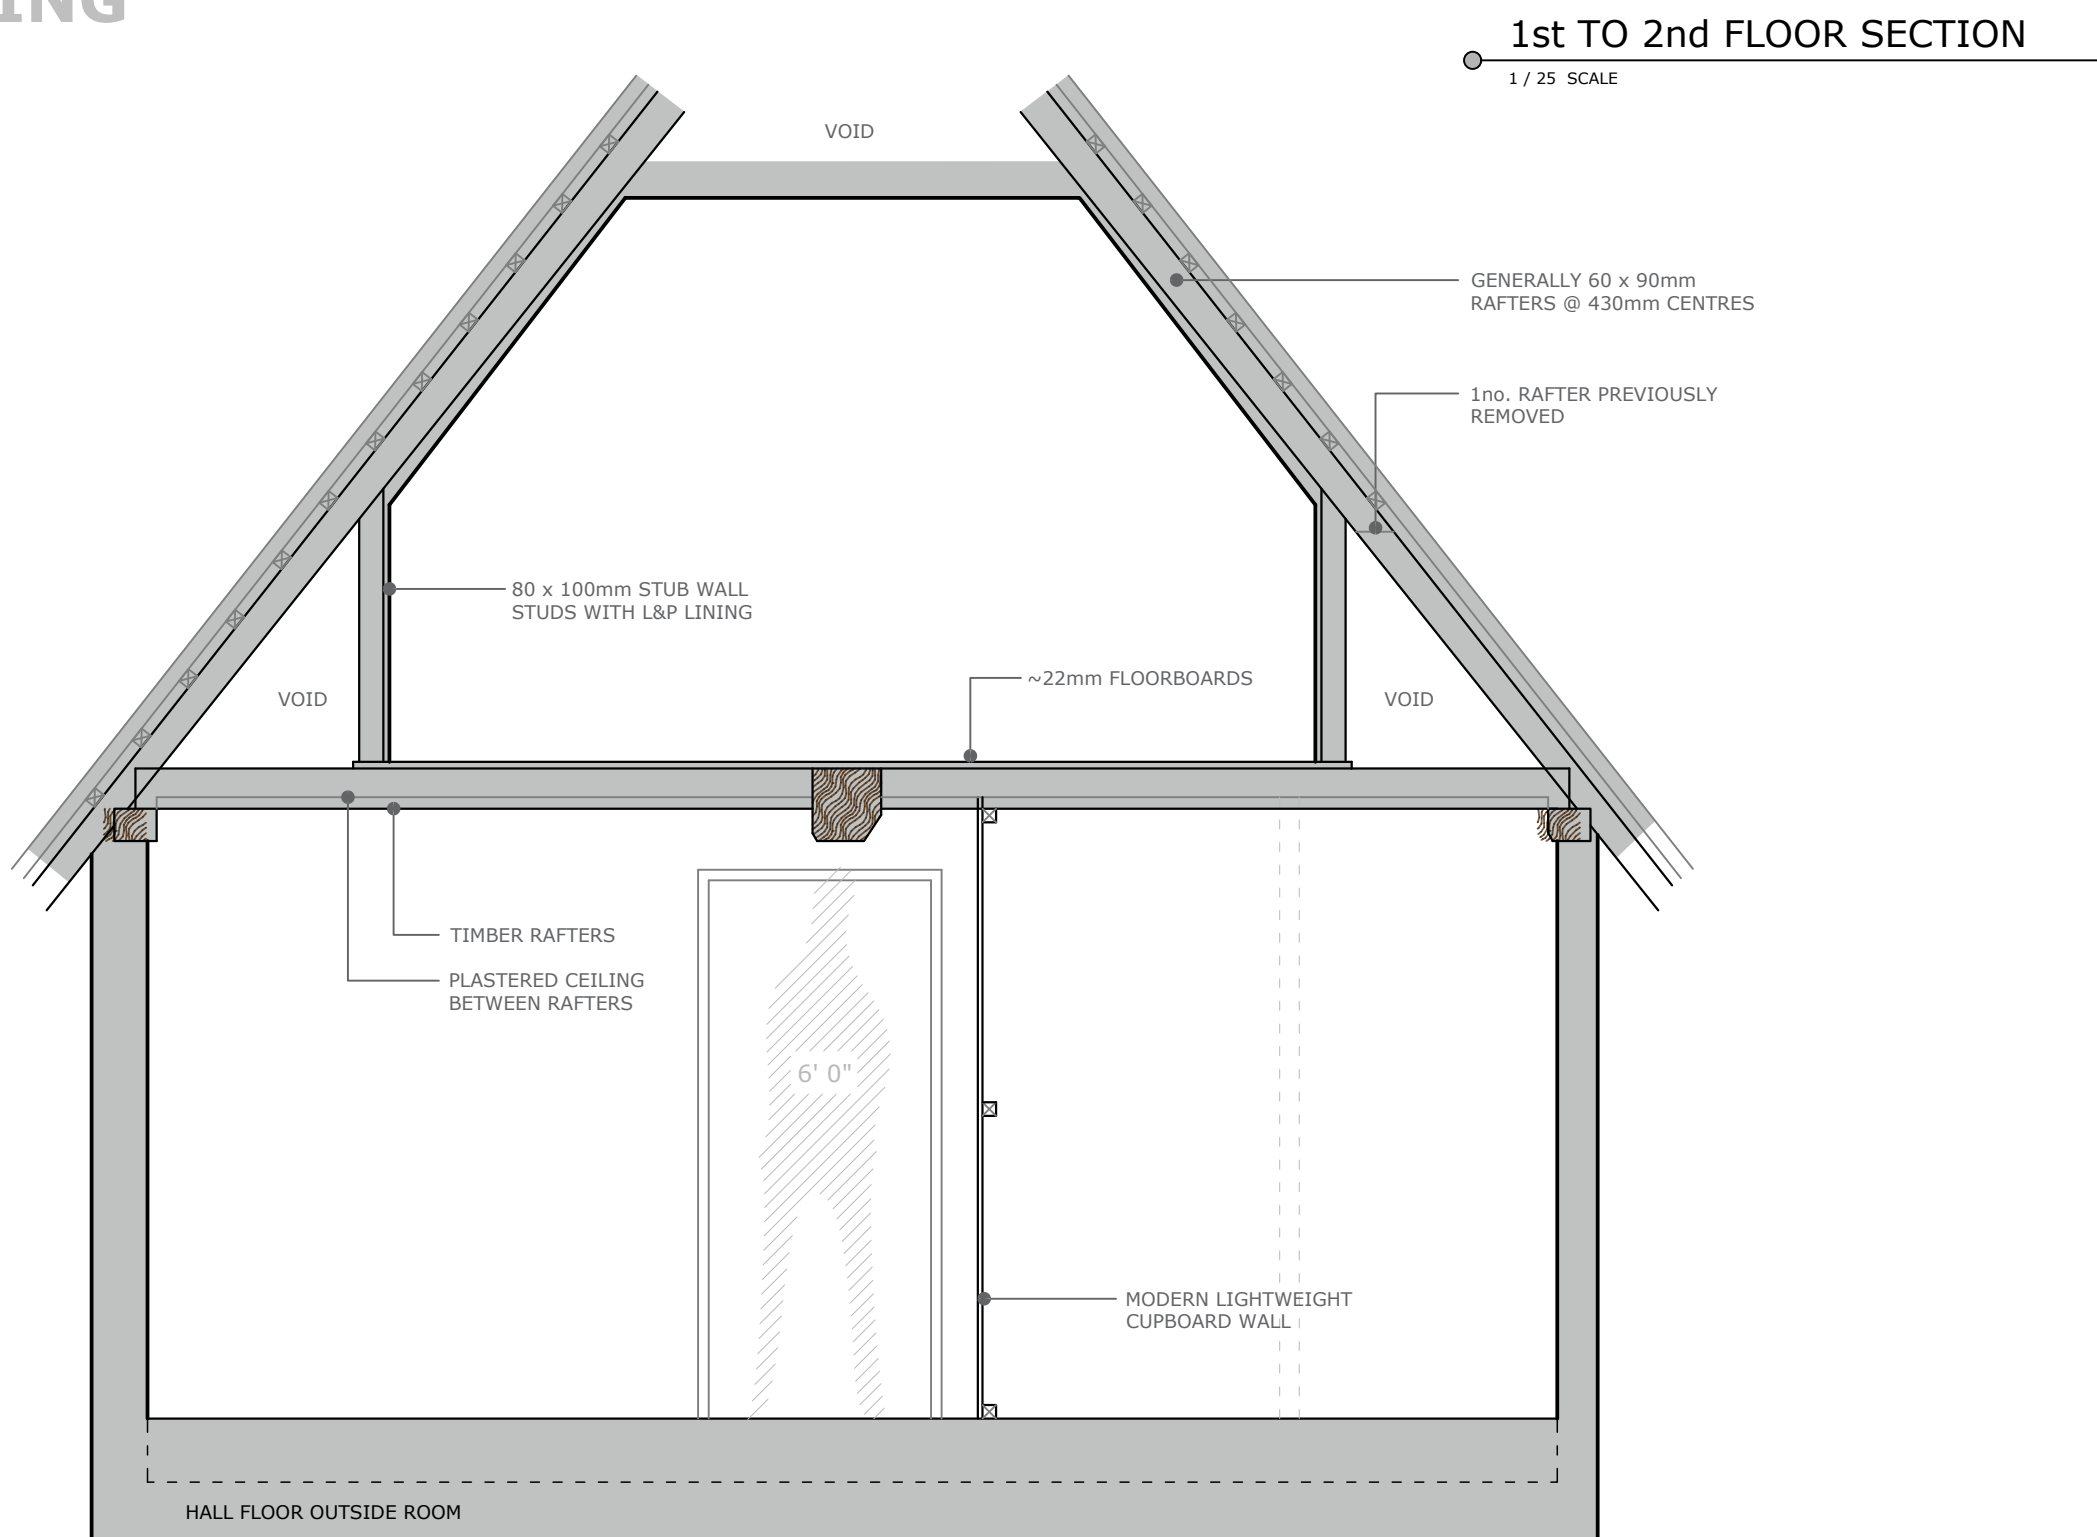


EXISTING

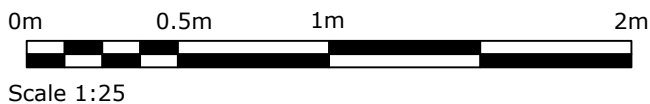

PROPOSED

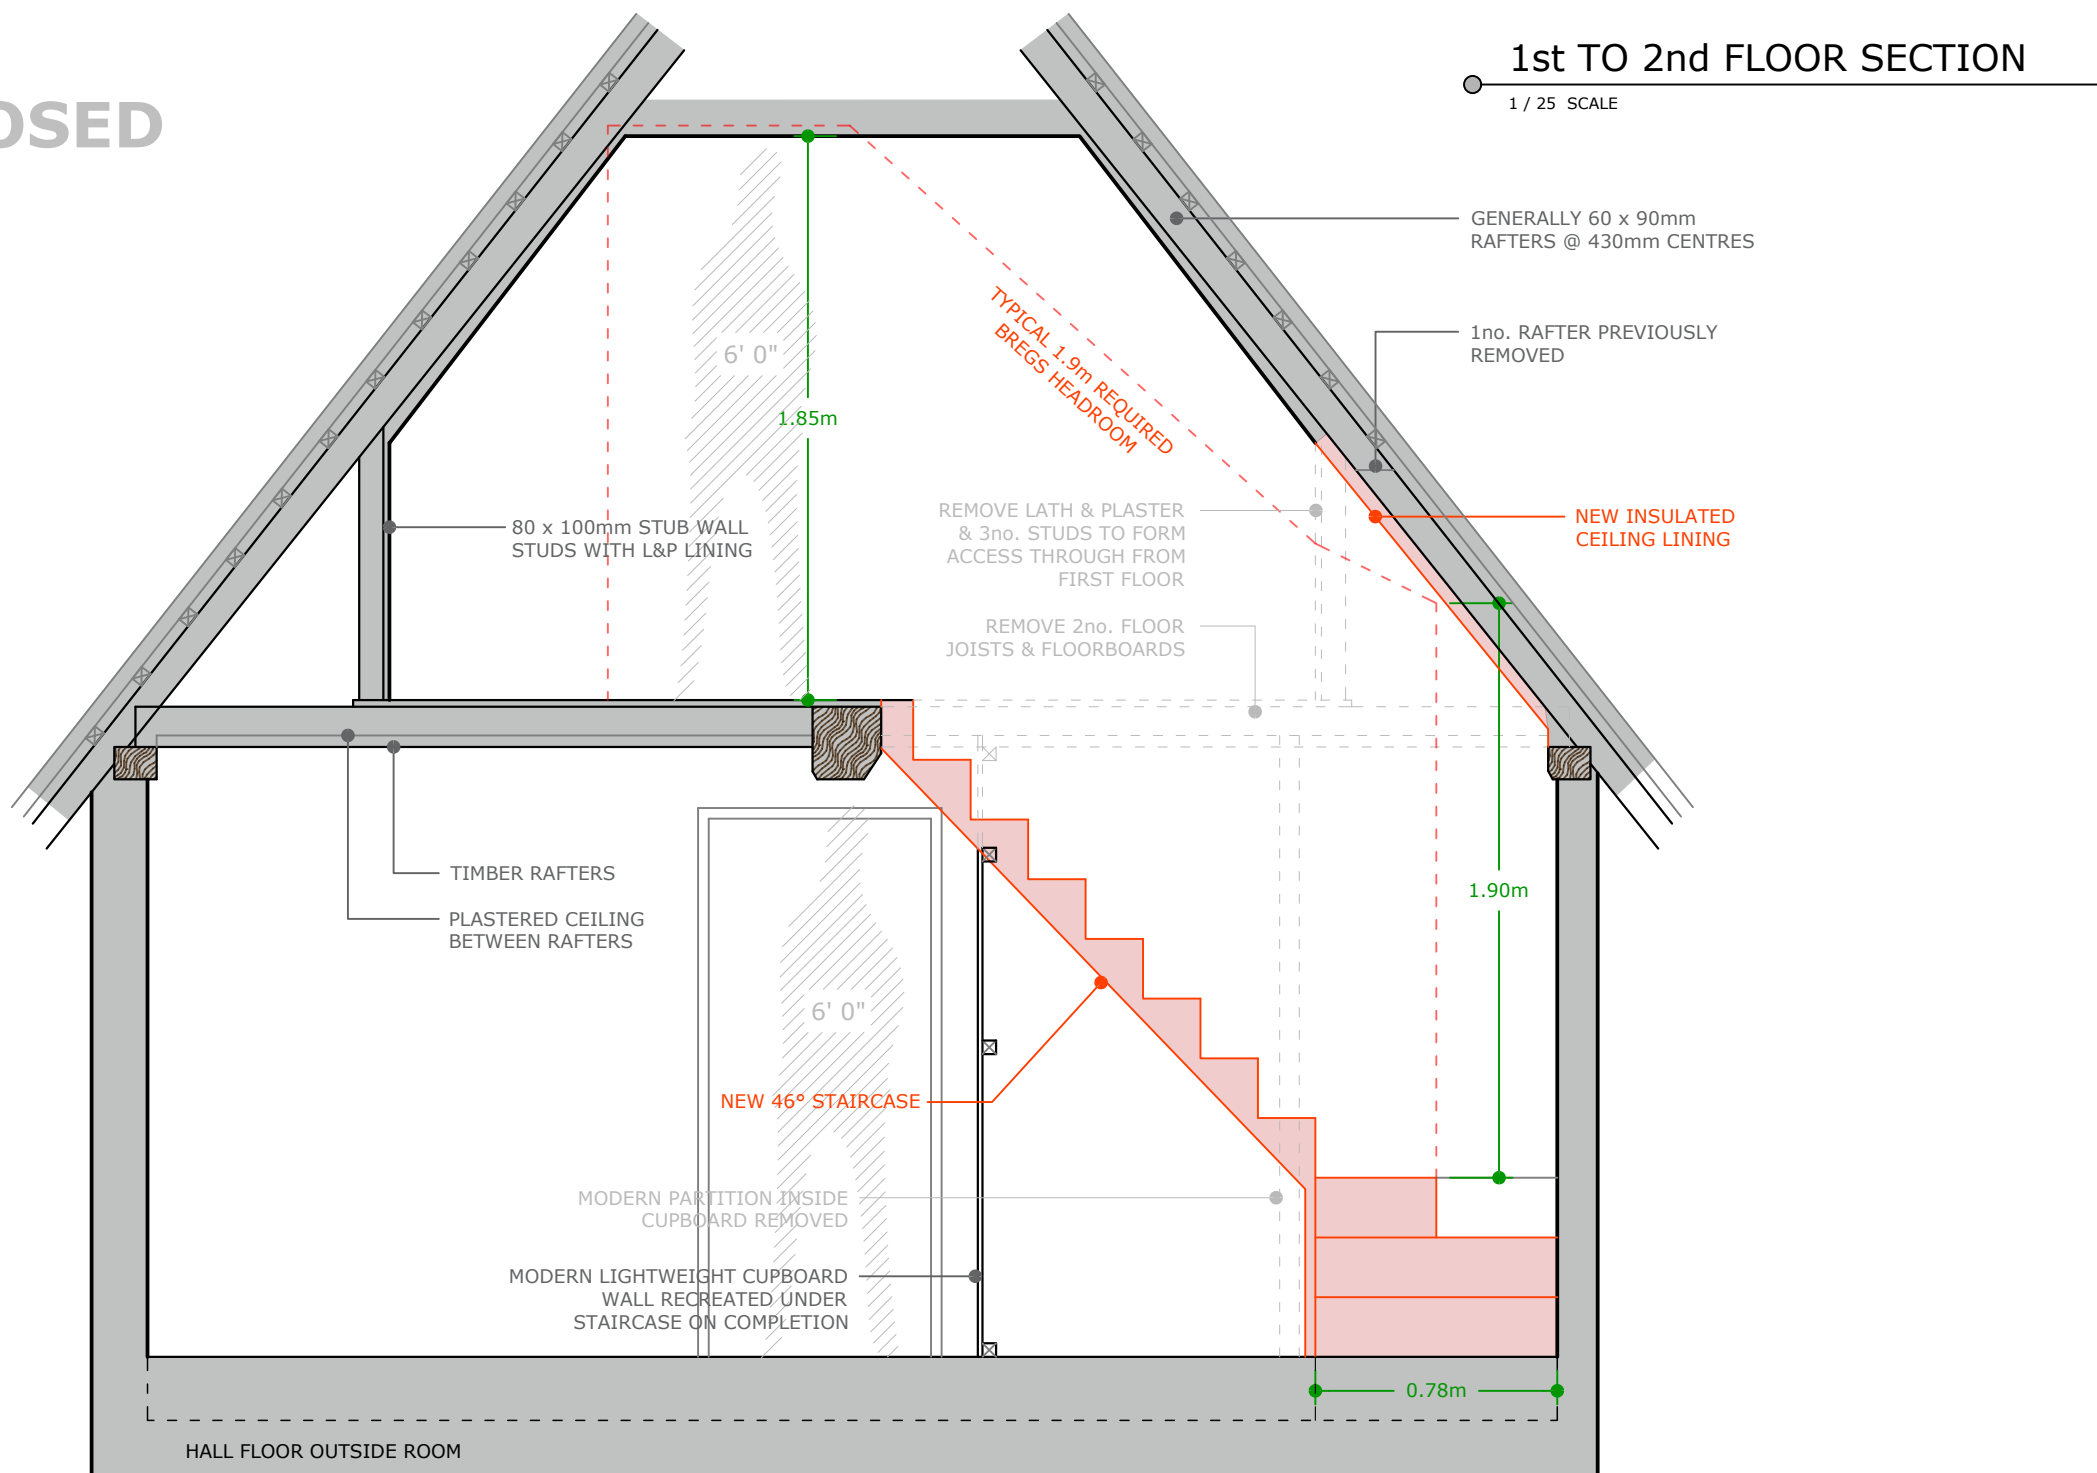

Scale 1:25

© APK Architecture & Design Ltd. Registered in England and Wales. Company No. 12417504.



ARCHITECTURE
& DESIGN LTD.
apk-architecture.co.uk

MR
PAPWORTH
FRIENDS GREEN
FARMHOUSE
WESTON
HERTFORDSHIRE
SG4 7BU

REVISIONS	
-	DRAFT ISSUE, 08.12.25
A	B.CONTROL ISSUE, 15.12.25

TITLE

PROPOSED LOFT
STAIRCASE

DRAWING

1178 . 11A

SCALE
PAPER SIZE

AS INDICATED
A3