
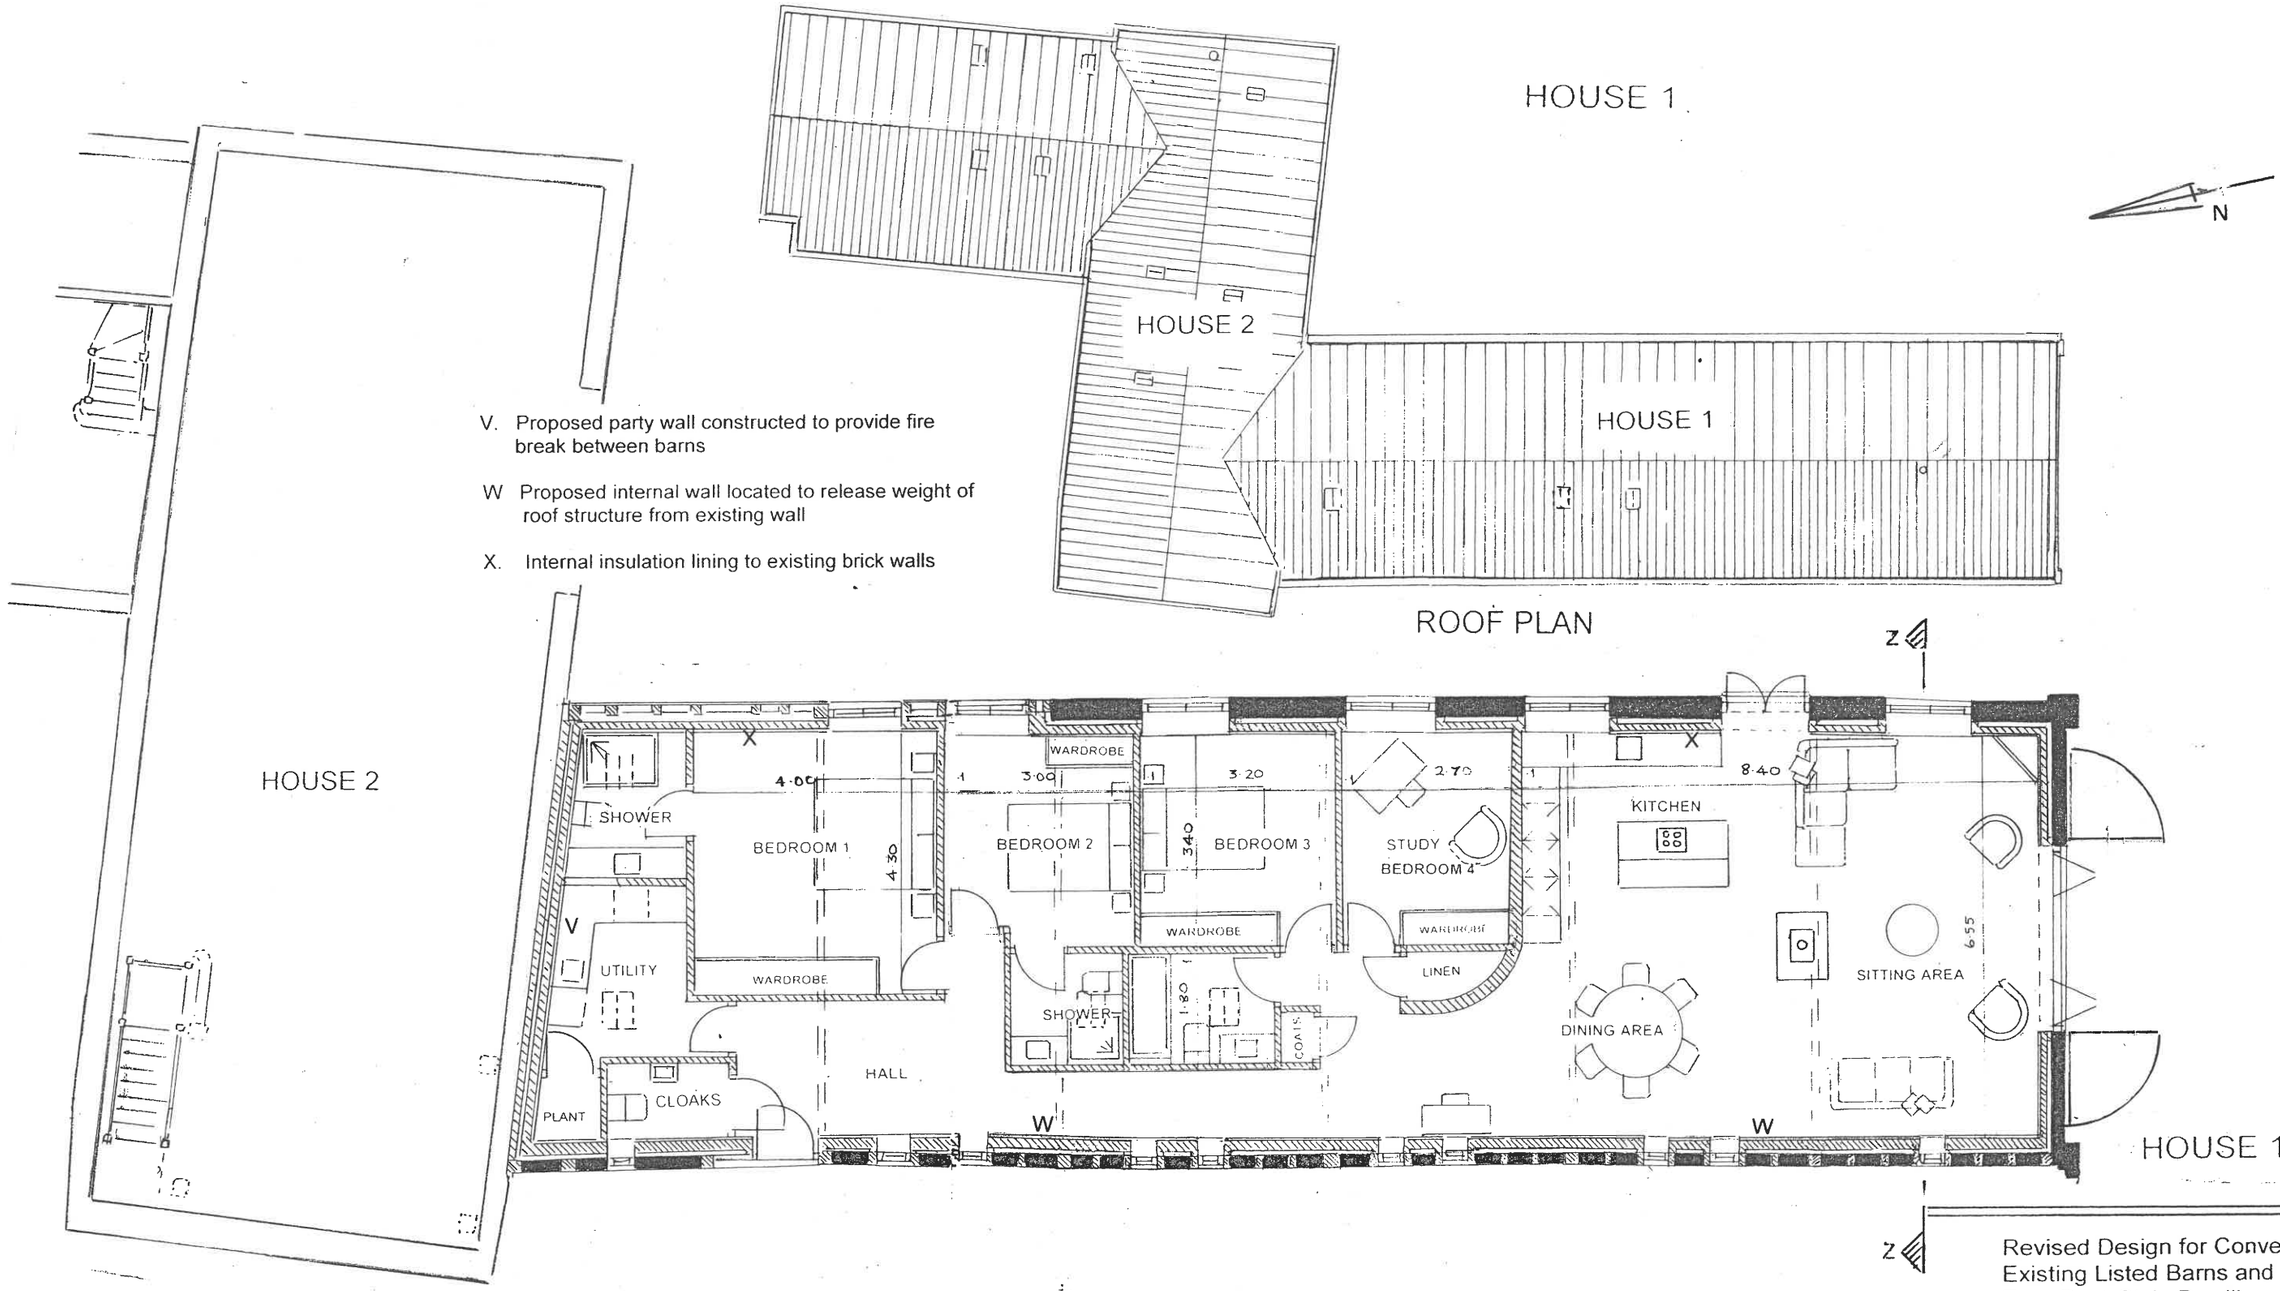



V. Proposed party wall constructed to provide fire break between barns

W Proposed internal wall located to release weight of roof structure from existing wall

X. Internal insulation lining to existing brick walls

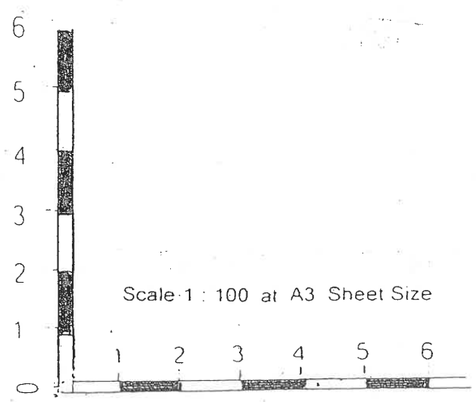


Scale 1 : 100 at A3 Sheet Size

Revised Design for Conversion of Existing Listed Barns and Proposed Four Barn Style Dwellings with Covered Parking and Associated Works at Site West of Lordship Farmhouse, Pirton Road, Holwell Hertfordshire

Ivan J. Clarke & John W. Barrett
Hall Farm East, Letchworth Lane
Letchworth Garden City
Hertfordshire SG6 3NH
Tel. 01462 685251
e-mail johnandivan@btconnect.com

REVISION 'A' MAY 2026
Amended Elevational Detailing to all Six Dwellings

Scale 1 : 100
Date : Feb.2025
Ref. W310A

10A