



HOUSE 6

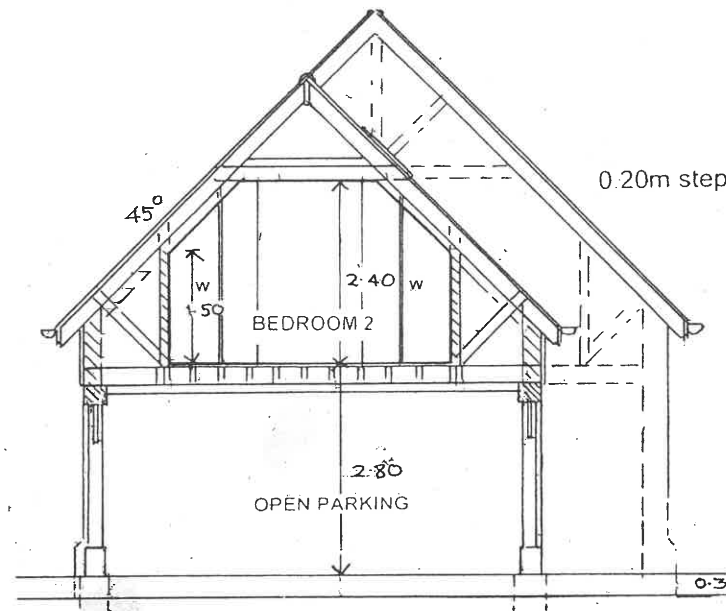


SECTION YY

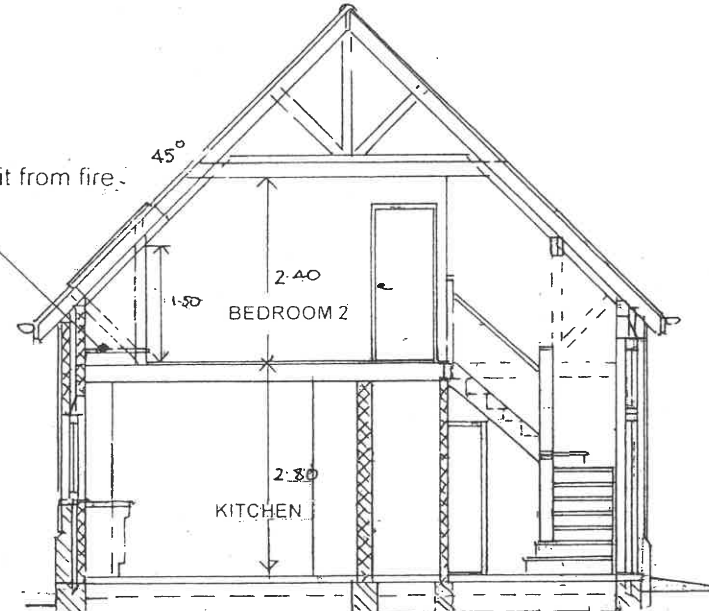


SECTION ZZ

Scale 1 : 100 at A3 Sheet Size

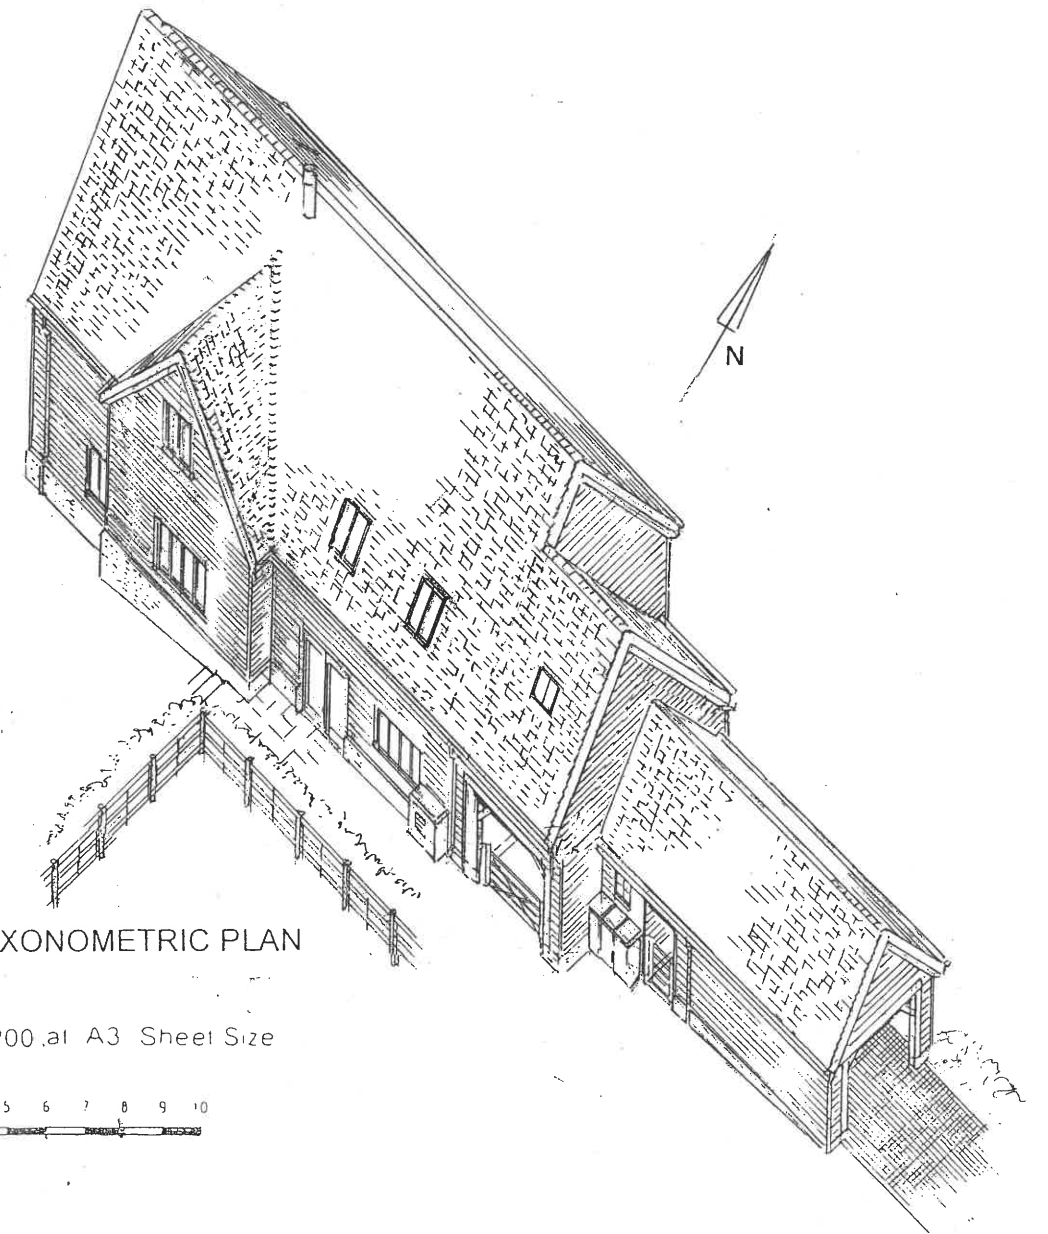


AXONOMETRIC PLAN

Scale 1 : 200 at A3 Sheet Size

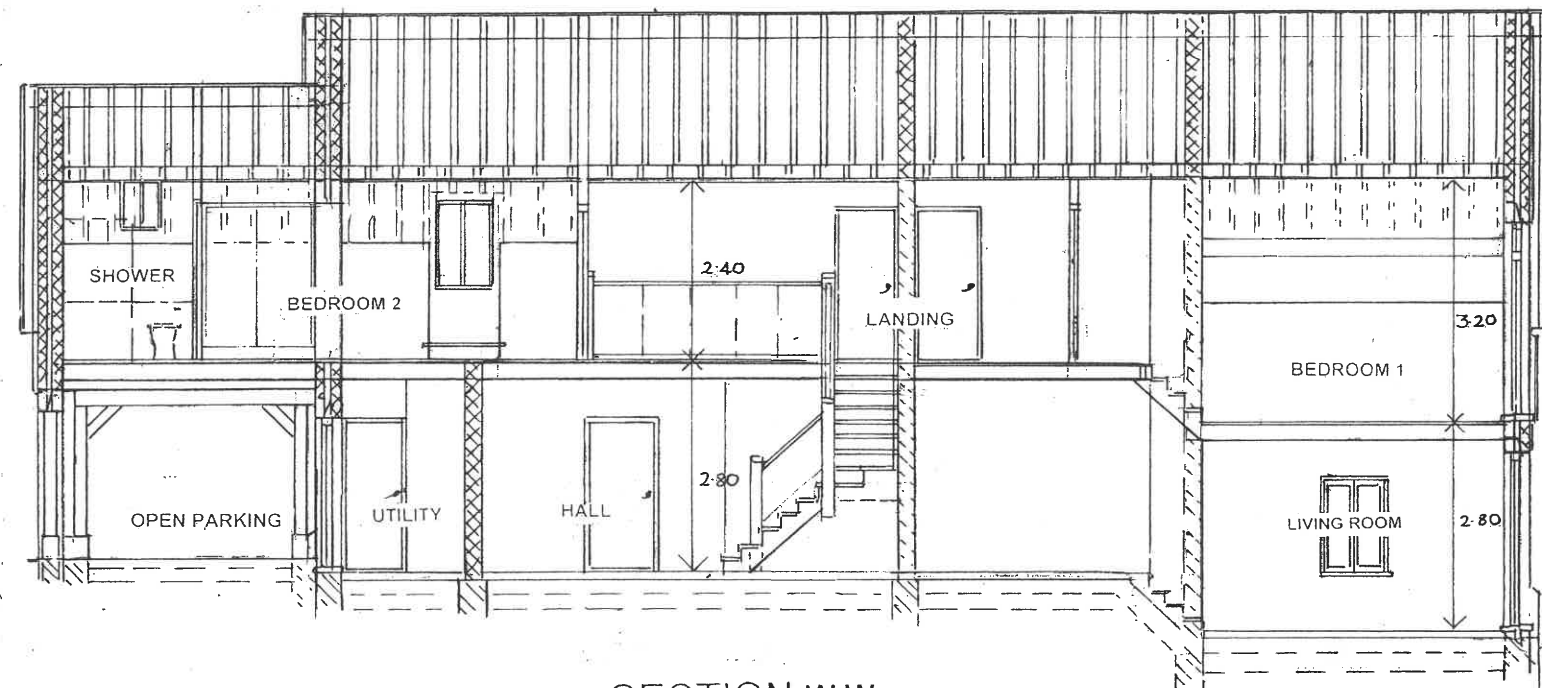

SECTION WW

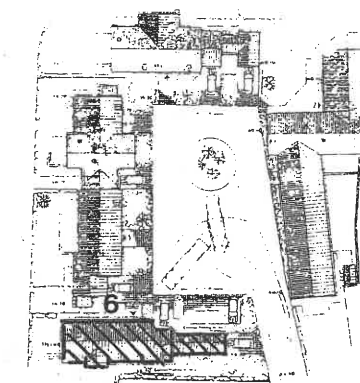

REVISION 'A' MAY 2026
Amended Elevational Detailing
to all Six Dwellings

HOUSE 6

Revised Design for Conversion of
Existing Listed Barns and Proposed
Four Barn Style Dwellings with
Covered Parking and Associated
Works at Site West of Lordship
Farmhouse, Pirton Road, Holwell
Hertfordshire

Ivan J. Clarke & John W. Barrett
Hall Farm East, Letchworth Lane
Letchworth Garden City
Hertfordshire SG6 3NH
Tel. 01462 685251
e-mail johnandivan@btconnect.com

Scale 1 : 100
Date : Feb.2025
Ref. W330 A