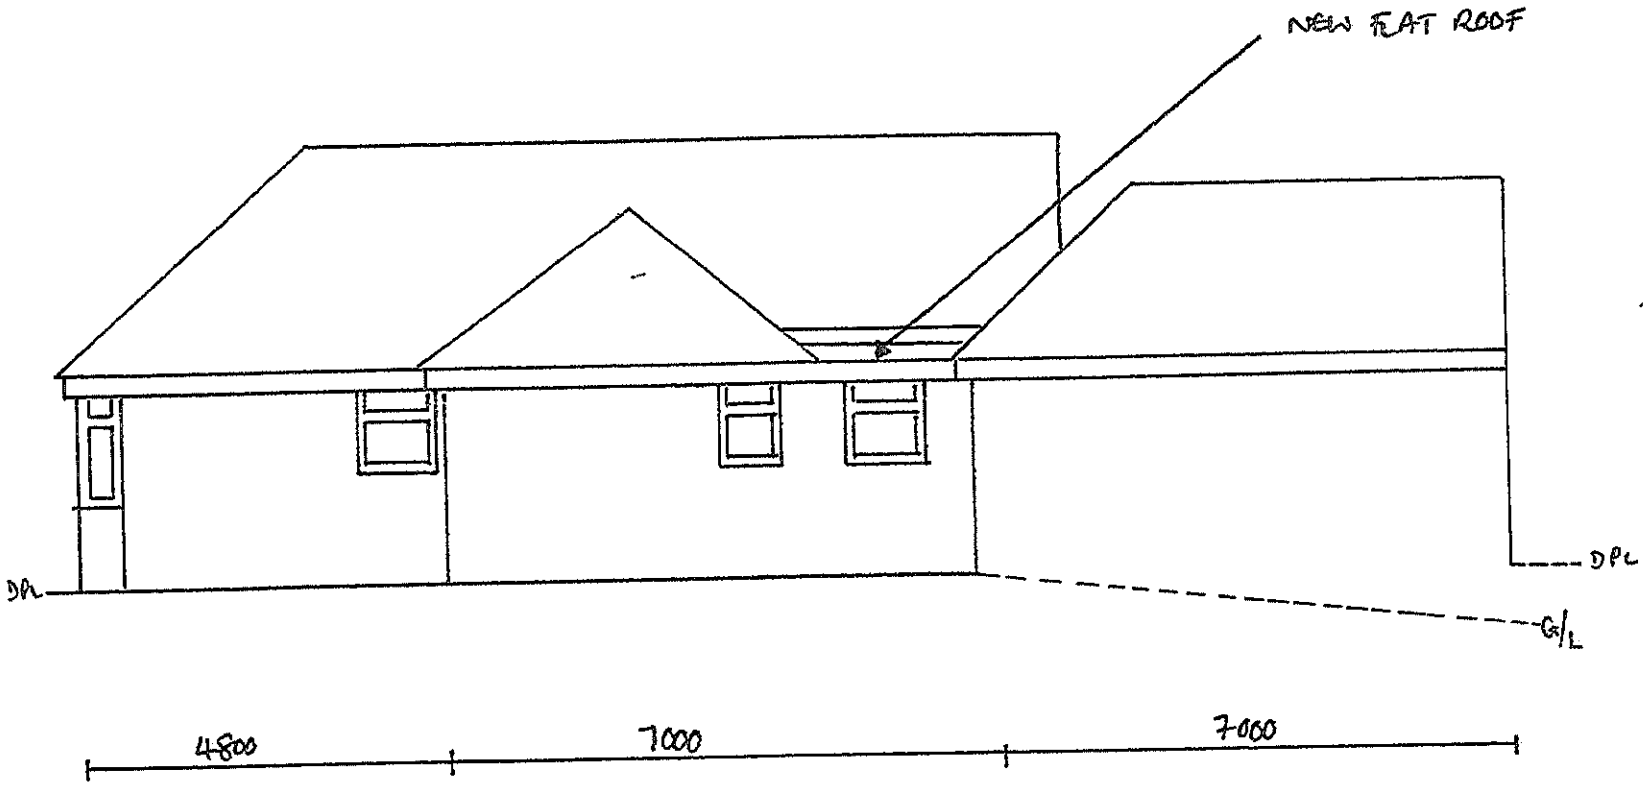

Scale 1:100 0 100 200 300

PROPOSED RIGHT SIDE ELEVATION

FLORA