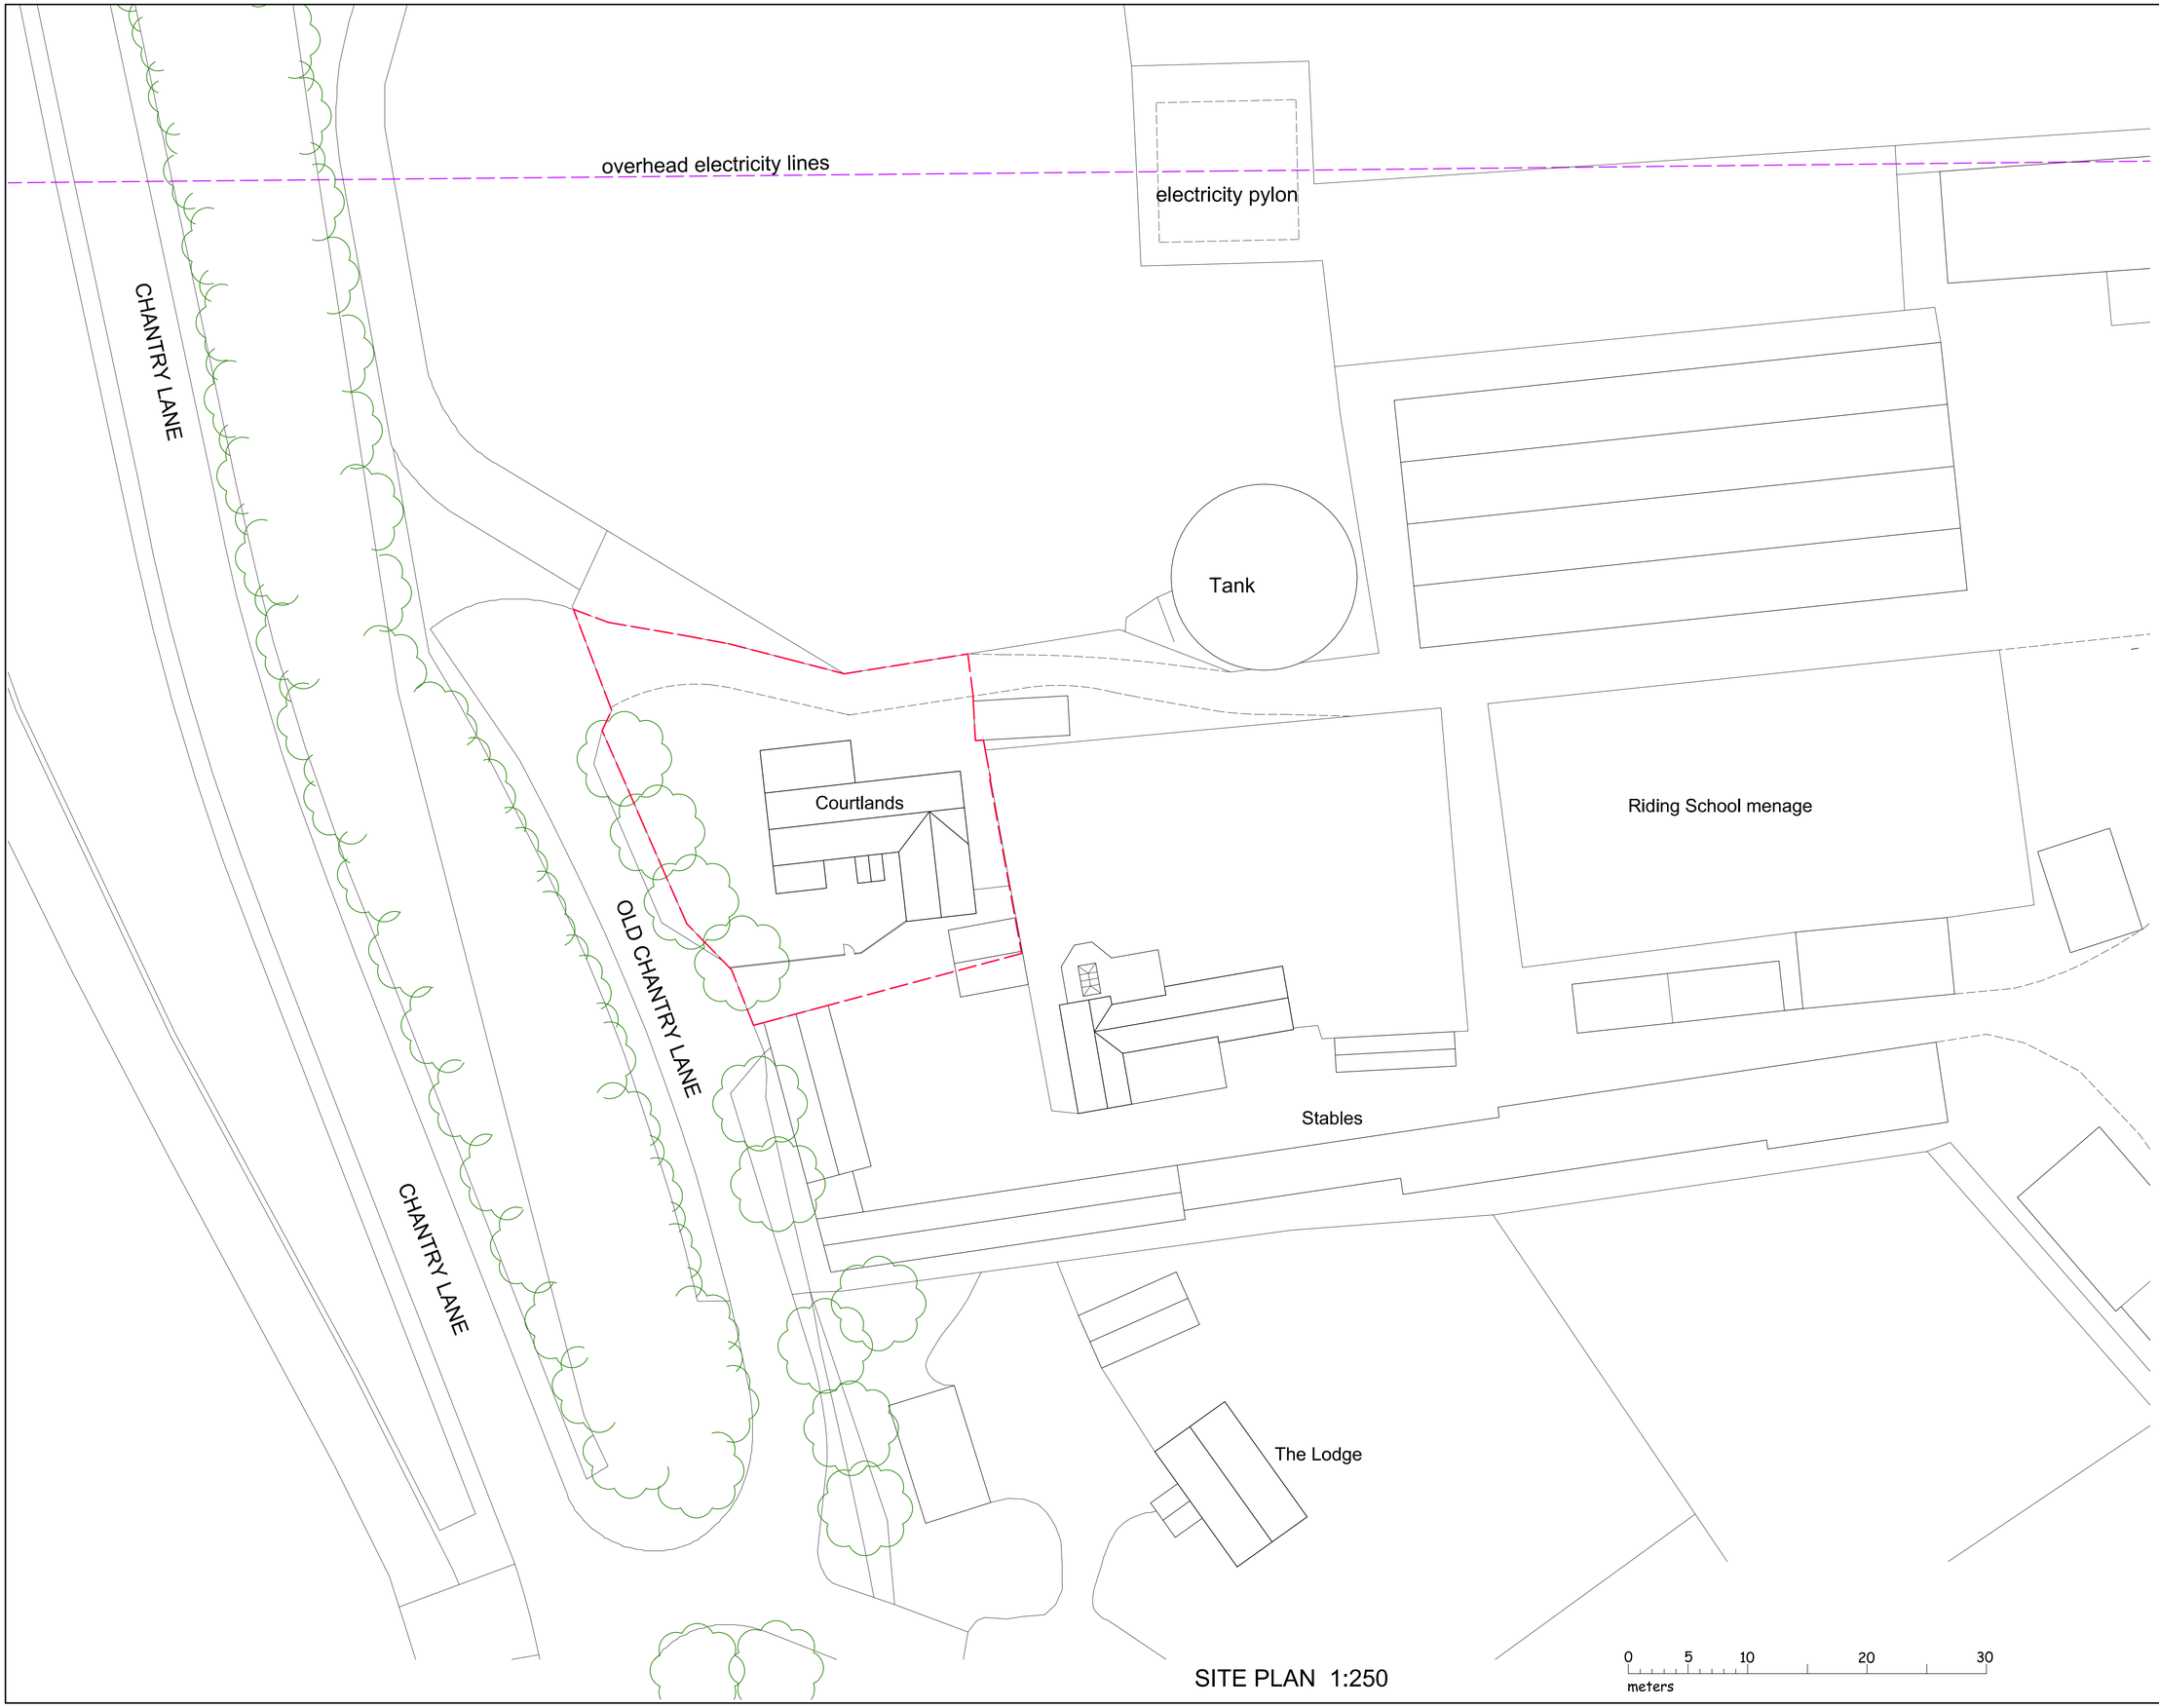

SITE PLAN 1:250

Project

PROPOSED REPLACEMENT DWELLING AT COURTLANDS, TODDS GREEN, STEVENAGE, HERTS SG1 2JE

Client

MS JACKY HALLING

Drawing

EXISTING SITE PLAN

Scale 1:250 @ A1 · Drawn C.R

Checked · Date Jan 18

Drawing No.

COU/18/01

This drawing and design is copyright and must not be reproduced in part or in whole without prior written consent. Contractors must verify all dimensions on site before commencing work