

PHOTO A



PHOTO B



PHOTO C



PHOTO D



PHOTO E



PHOTO F

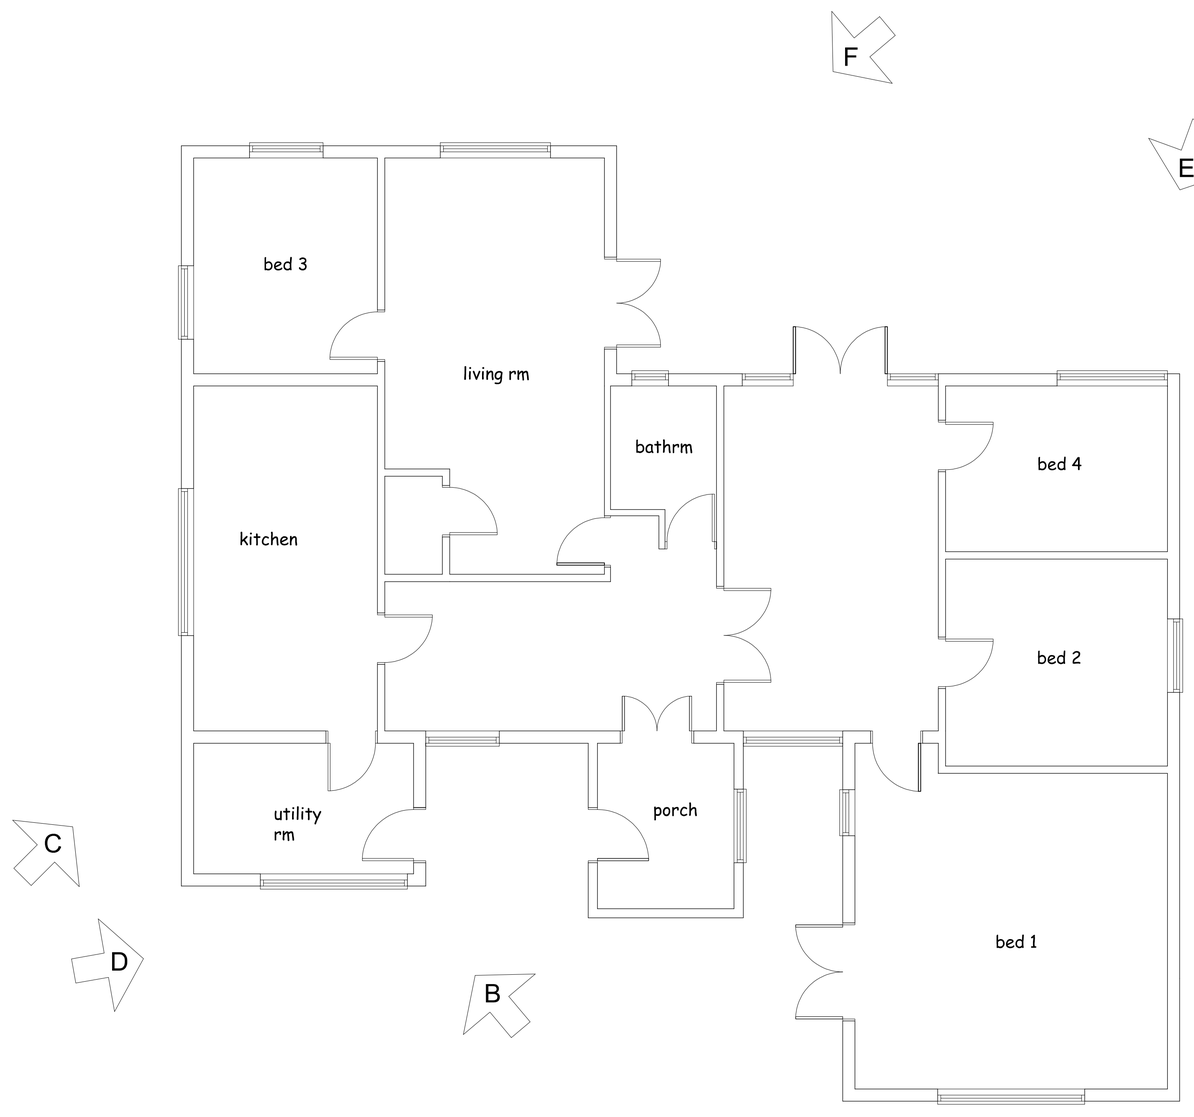

FLOOR PLAN - 175m2 (1884 ft2)

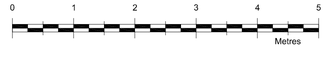

Project

PROPOSED REPLACEMENT DWELLING AT COURTLANDS, TODDS GREEN, STEVENAGE, HERTS SG1 2JE

Client

MS JACKY HALLING

Drawing

EXISTING DWELLING

Scale 1:50 @ A1 · Drawn C.R

Checked · Date Feb 18

Drawing No.

COU/18/04

This drawing and design is copyright and must not be reproduced in part or in whole without prior written consent. Contractors must verify all dimensions on site before commencing work