

FRONT ELEVATION



SIDE ELEVATION



SIDE ELEVATION



REAR ELEVATION

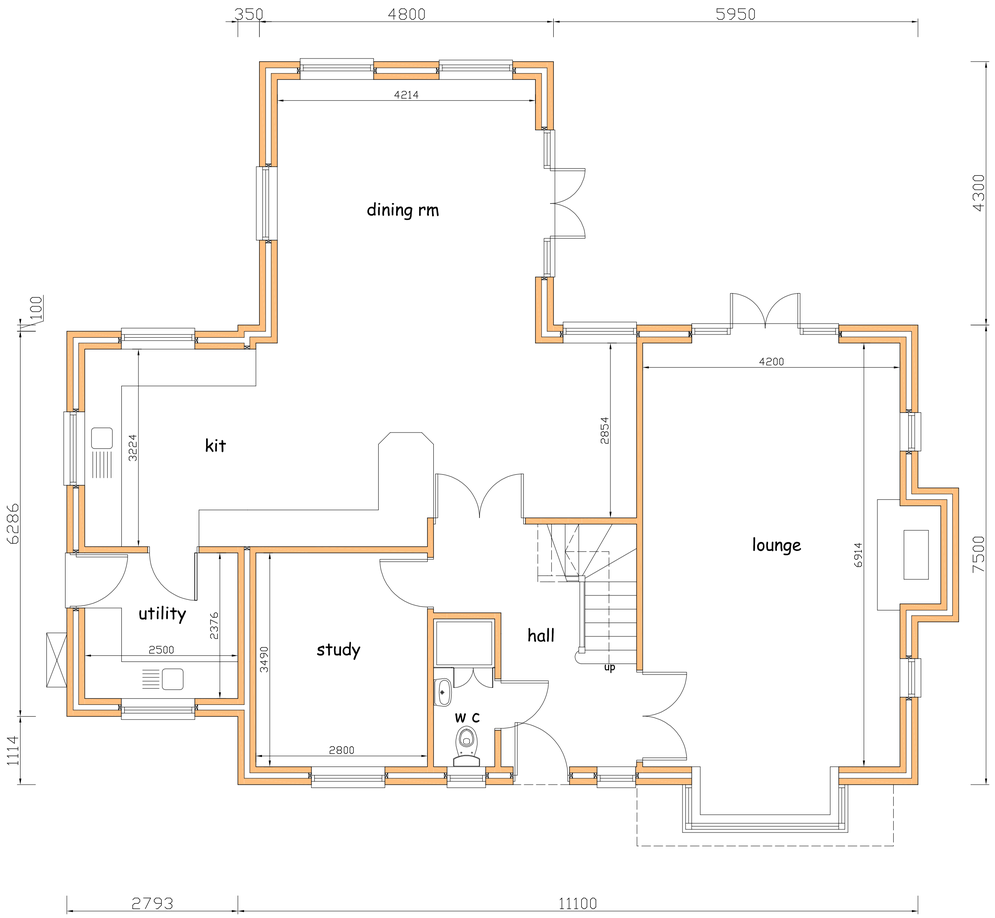

GROUND FLOOR PLAN

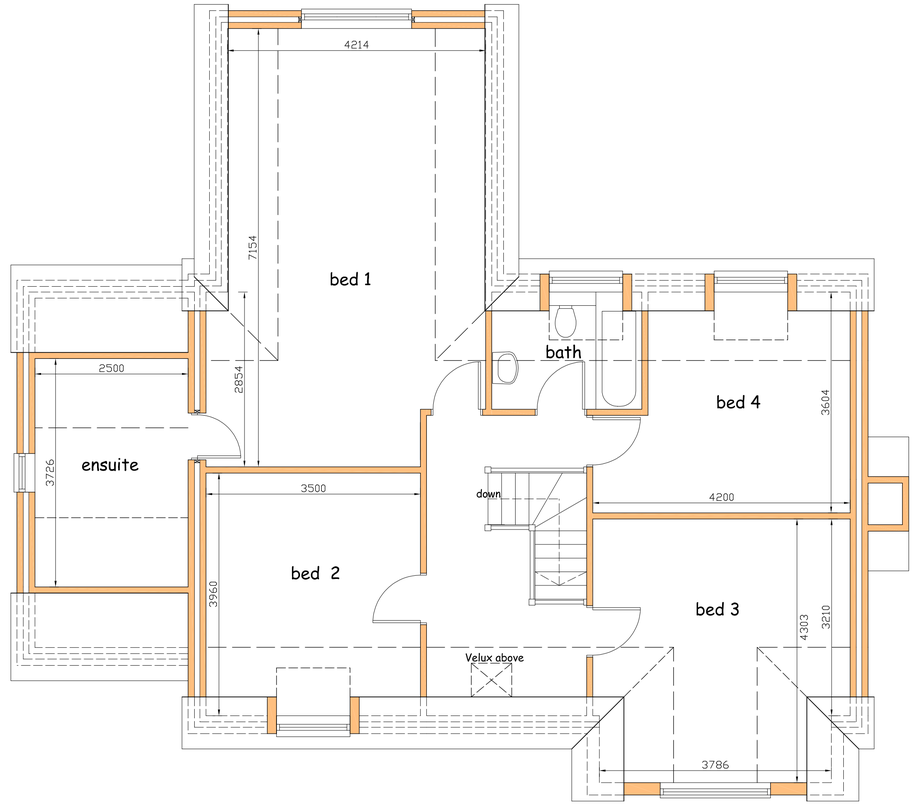

FIRST FLOOR PLAN

0 1 2 3 4 5 Metres

No.	Date	Revision	Initial

Project

PROPOSED REPLACEMENT DWELLING AT COURTLANDS, TODDS GREEN, STEVENAGE, HERTS SG1 2JE

Client

MS JACKY HALLING

Drawing

FLOOR PLANS & ELEVATIONS

Scale 1:50 & 1:100 @ A1 · Drawn C.R

Checked · Date Jan 18

Drawing No.

COU/18/03

This drawing and design is copyright and must not be reproduced in part or in whole without prior written consent. Contractors must verify all dimensions on site before commencing work