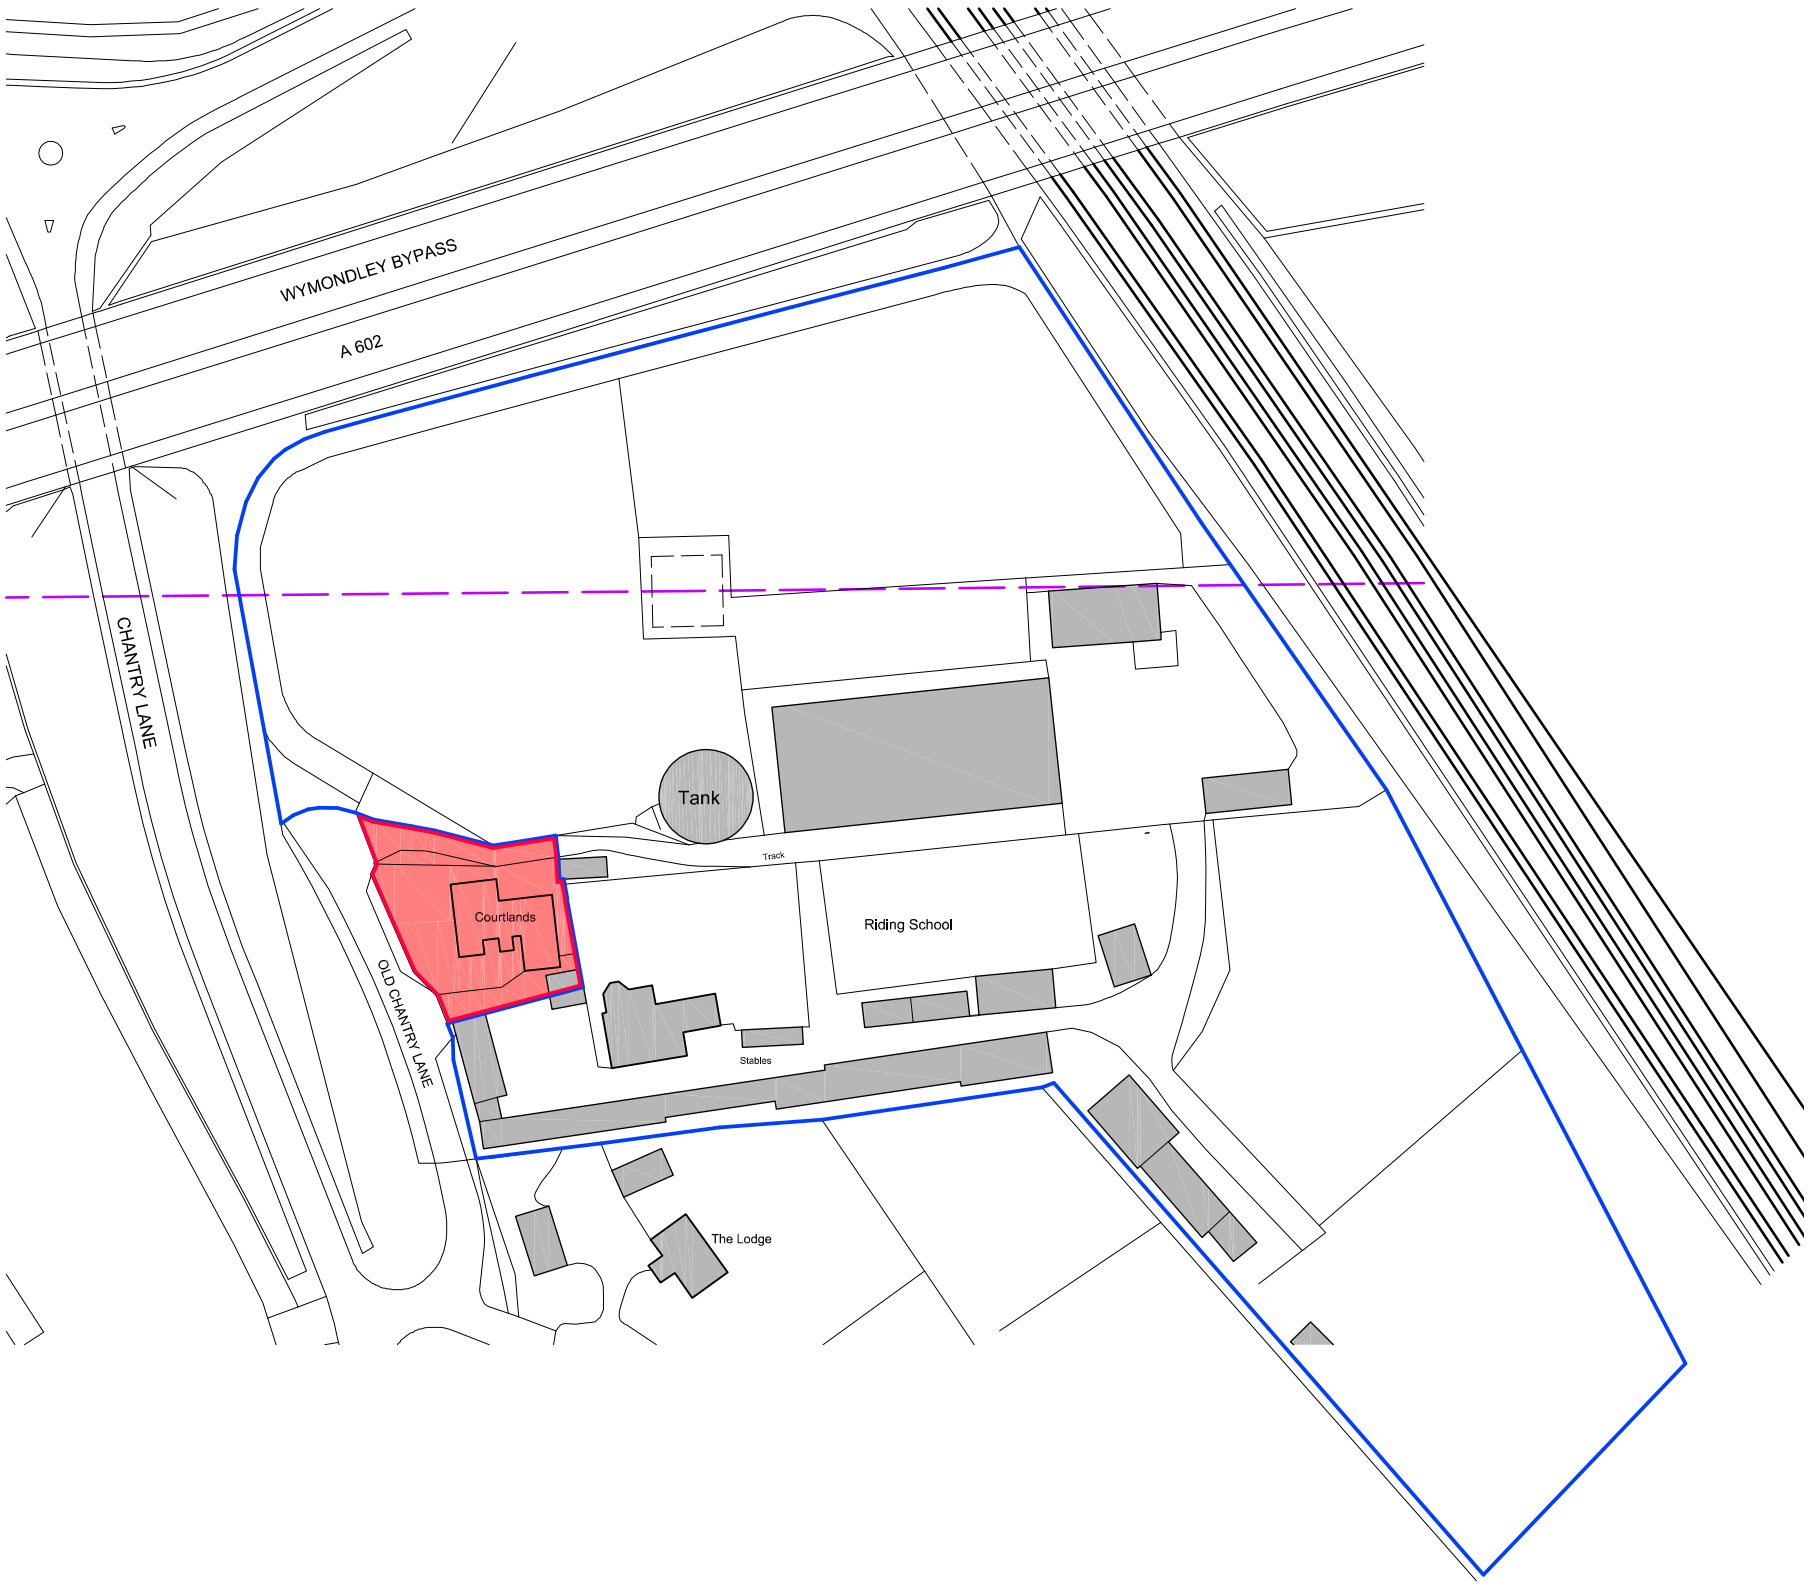

LOCATION PLAN 1:1250

COURTLANDS, TODDS GREEN, STEVENAGE, HERTS SG1 2JE