


Proposed Elevations 1:100

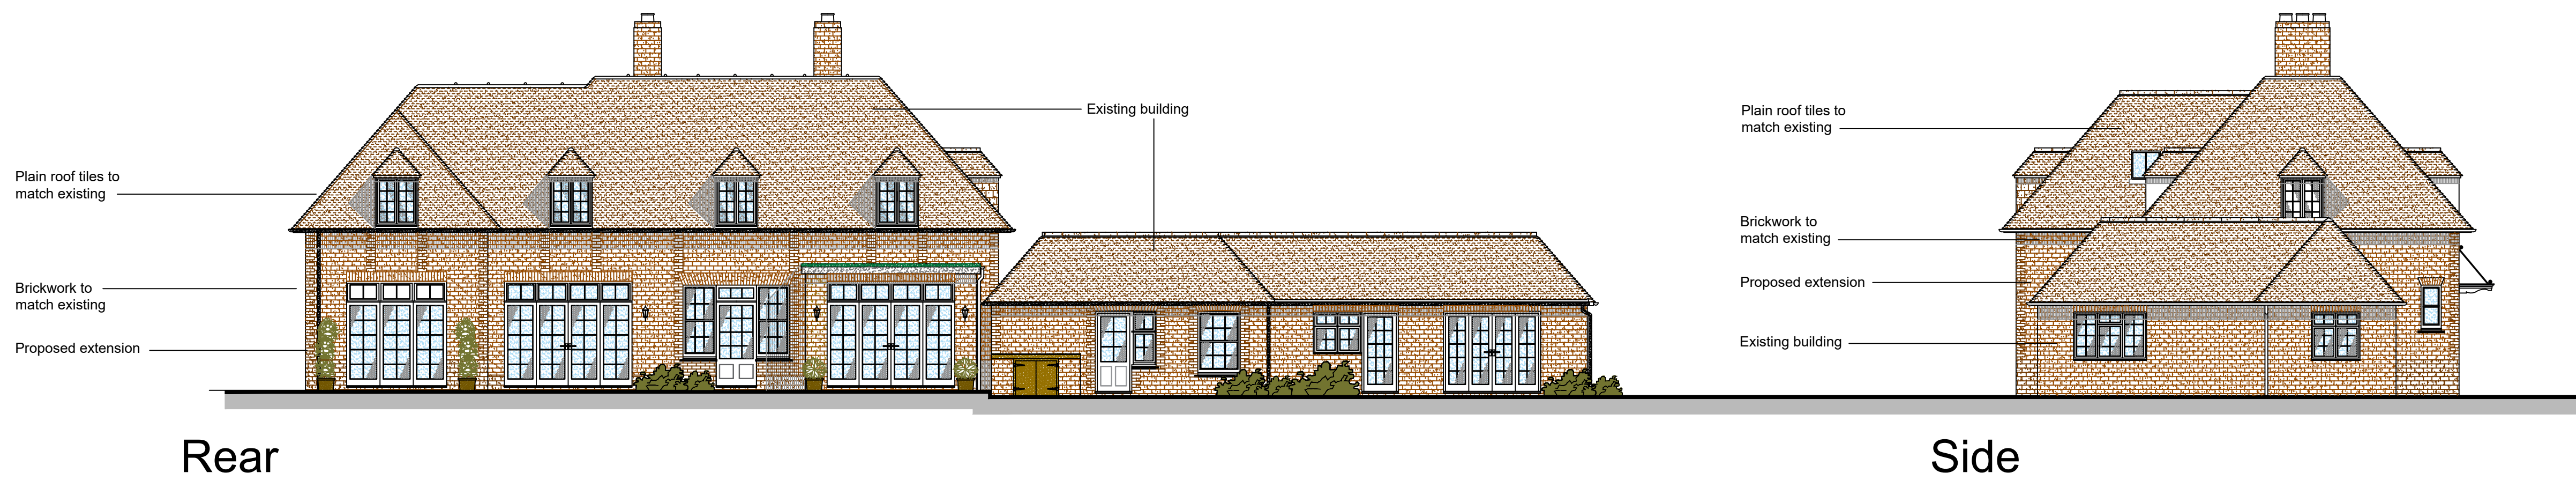

1:100 Scale Bar 0 2.0m 4.0m

A Planning Revisions

Architech Limited
Architectural and Building Consultants
Tel. 01462 634293 / 07768 123899

Project

14 Deards End Lane, Stevenage,
Hertfordshire

Title

Proposed Double Storey Side
Extension

Date

March 2026

Scale

1:50 1:100

Status

Planning

2026 / 08 / 03

A

A1

© THIS DRAWING IS COPYRIGHT