





Proposed First Floor Plan 1:50

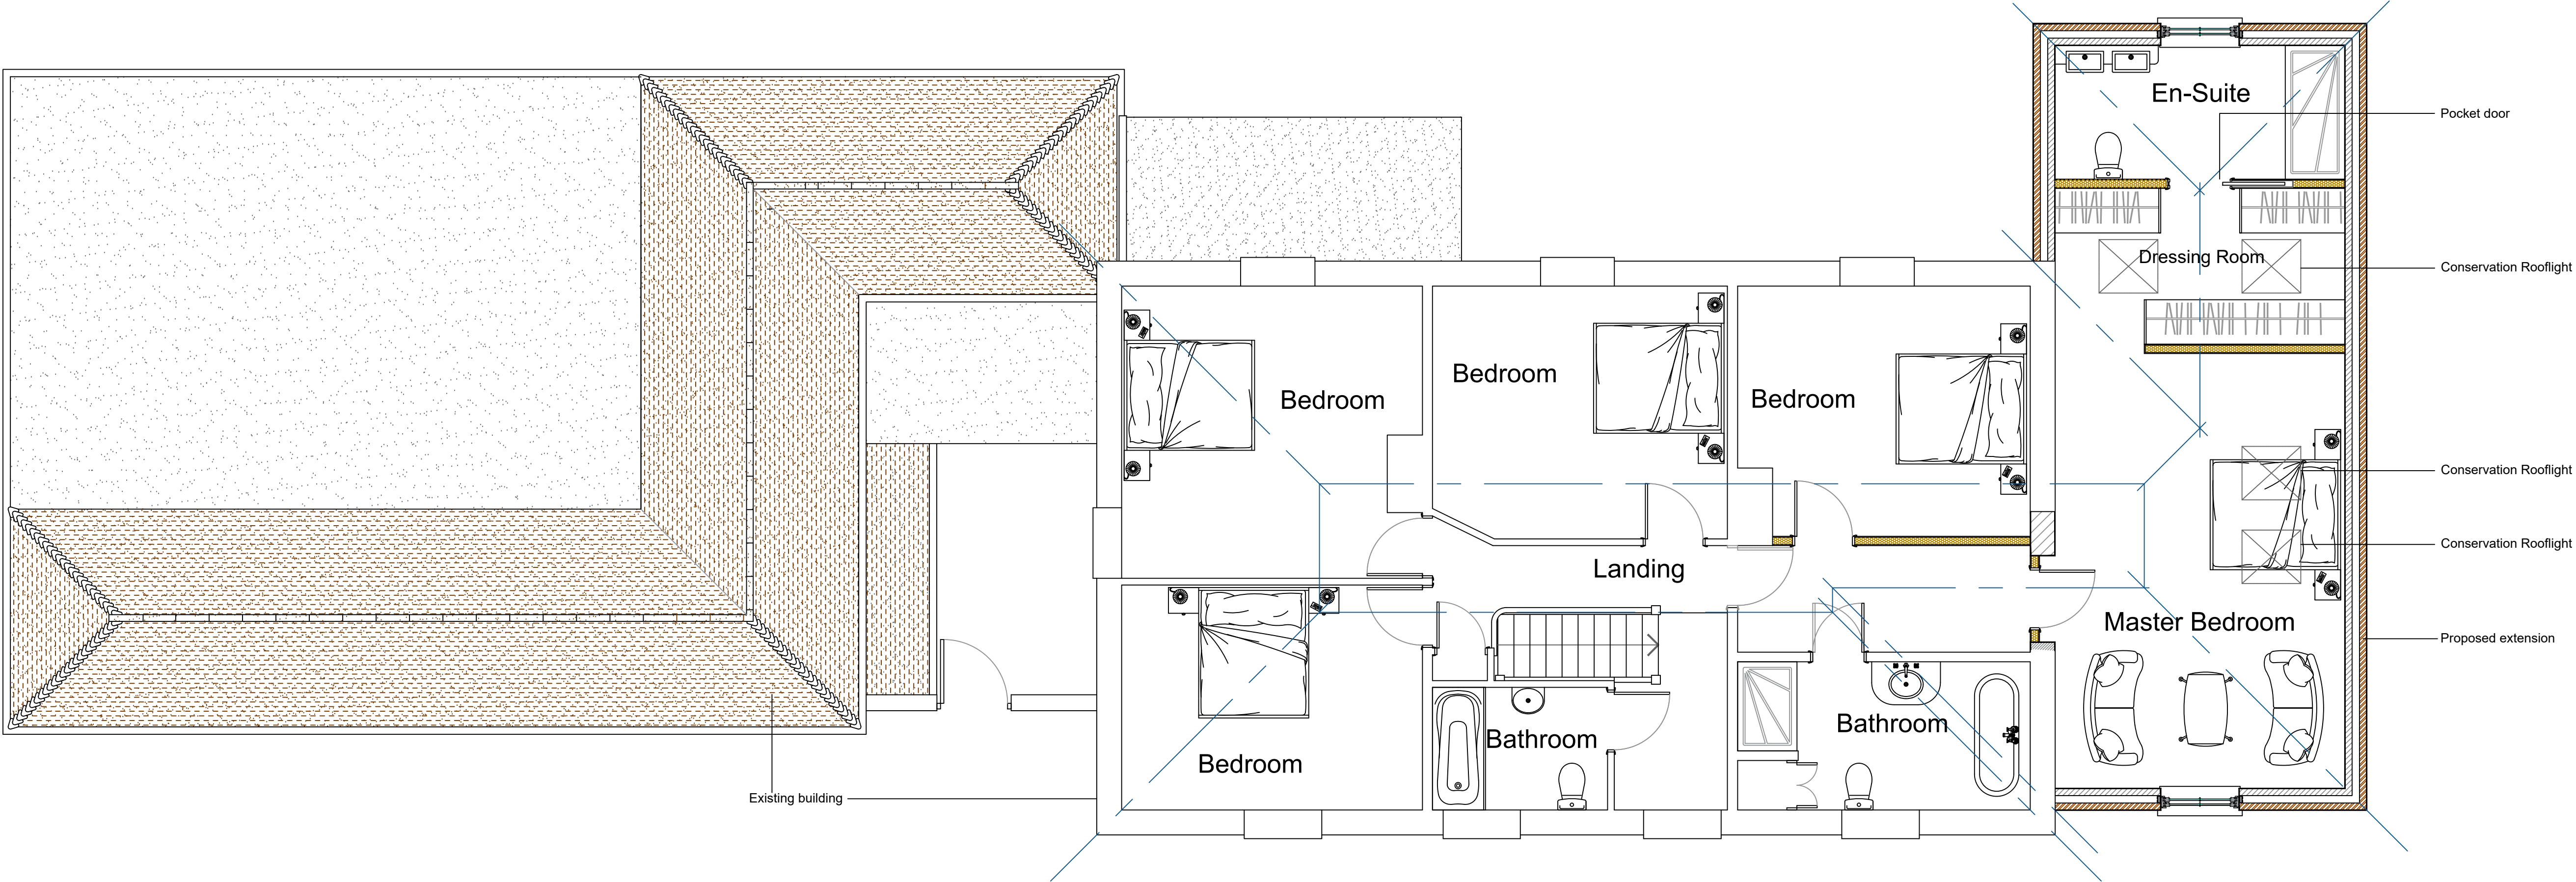

Proposed Roof Plan 1:100

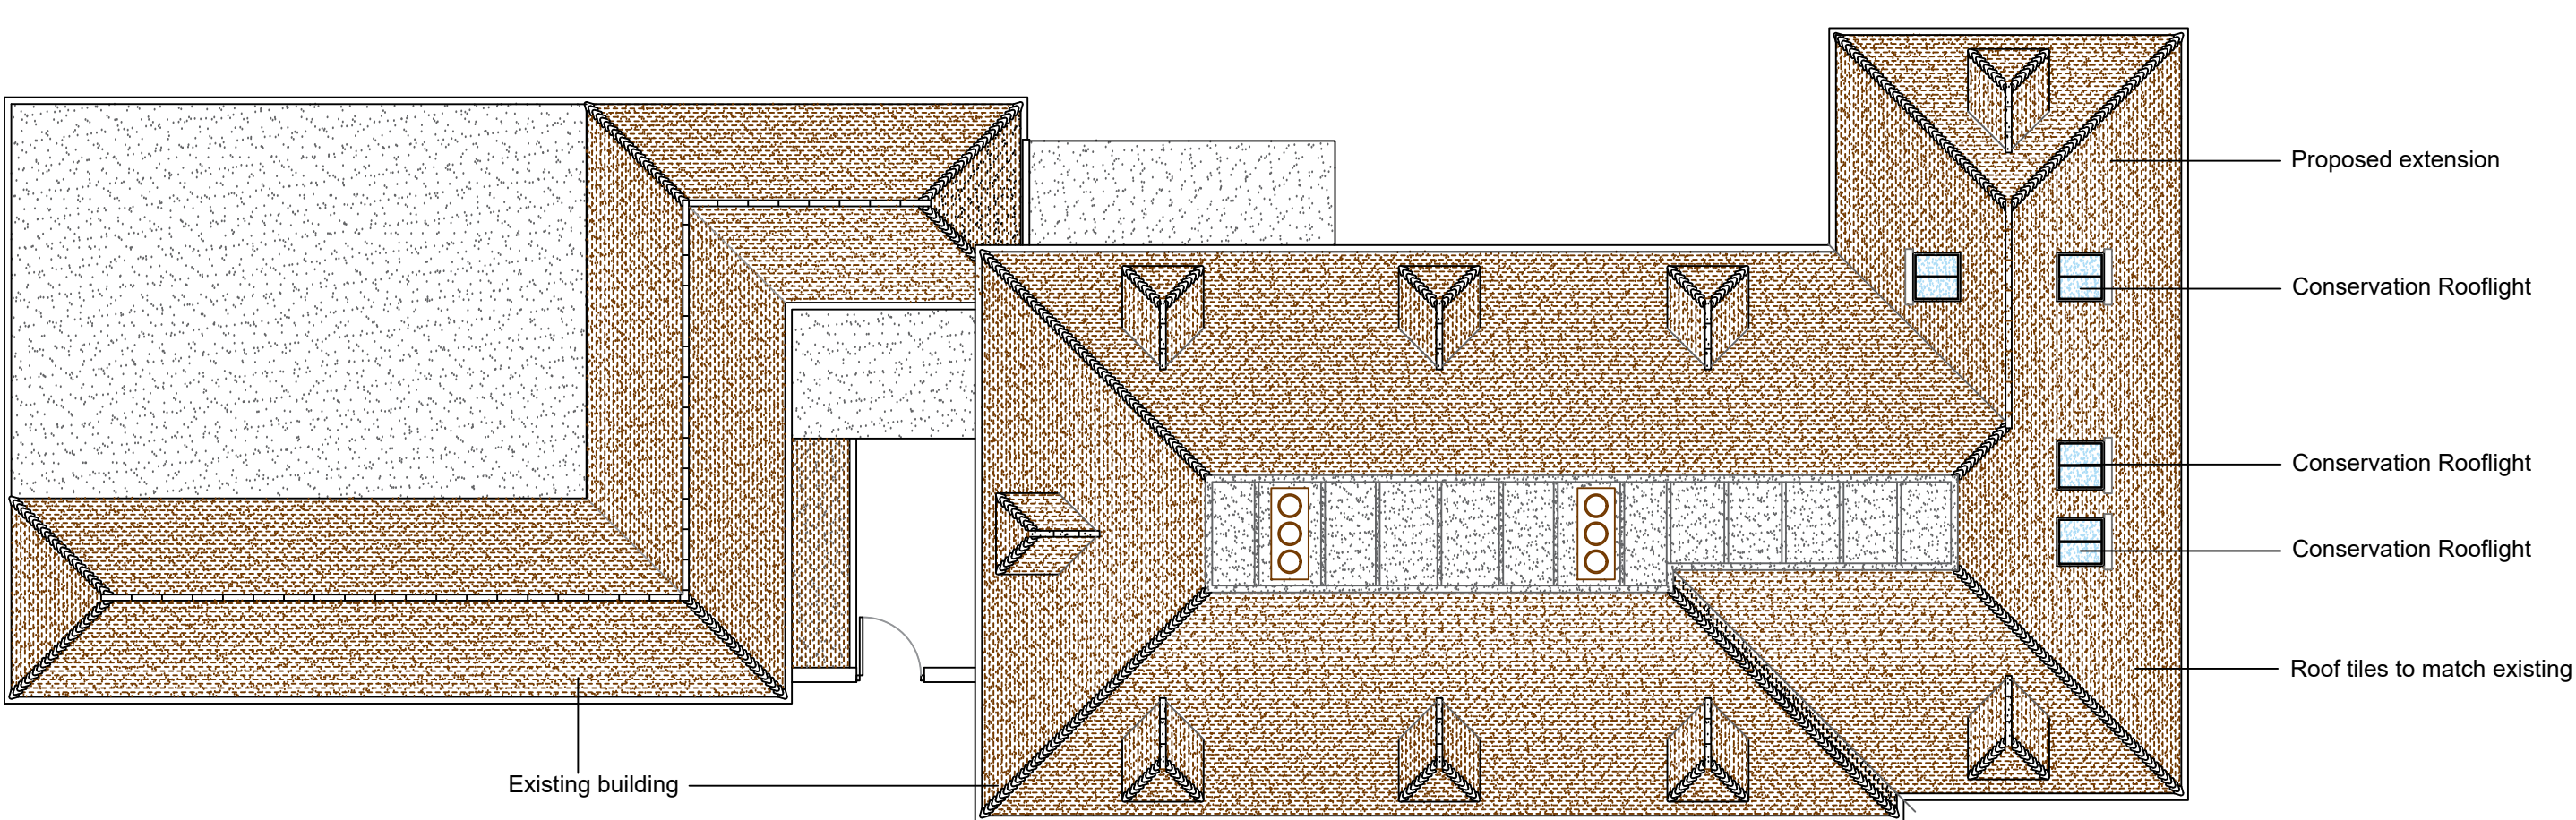

Proposed Site Plan 1:500

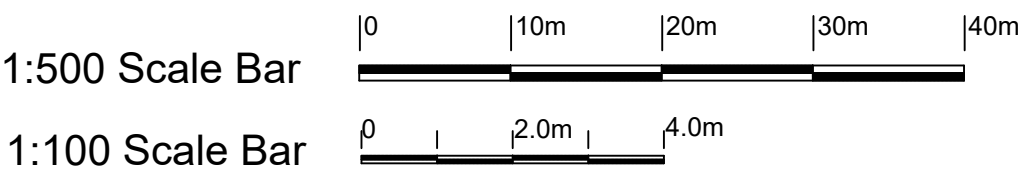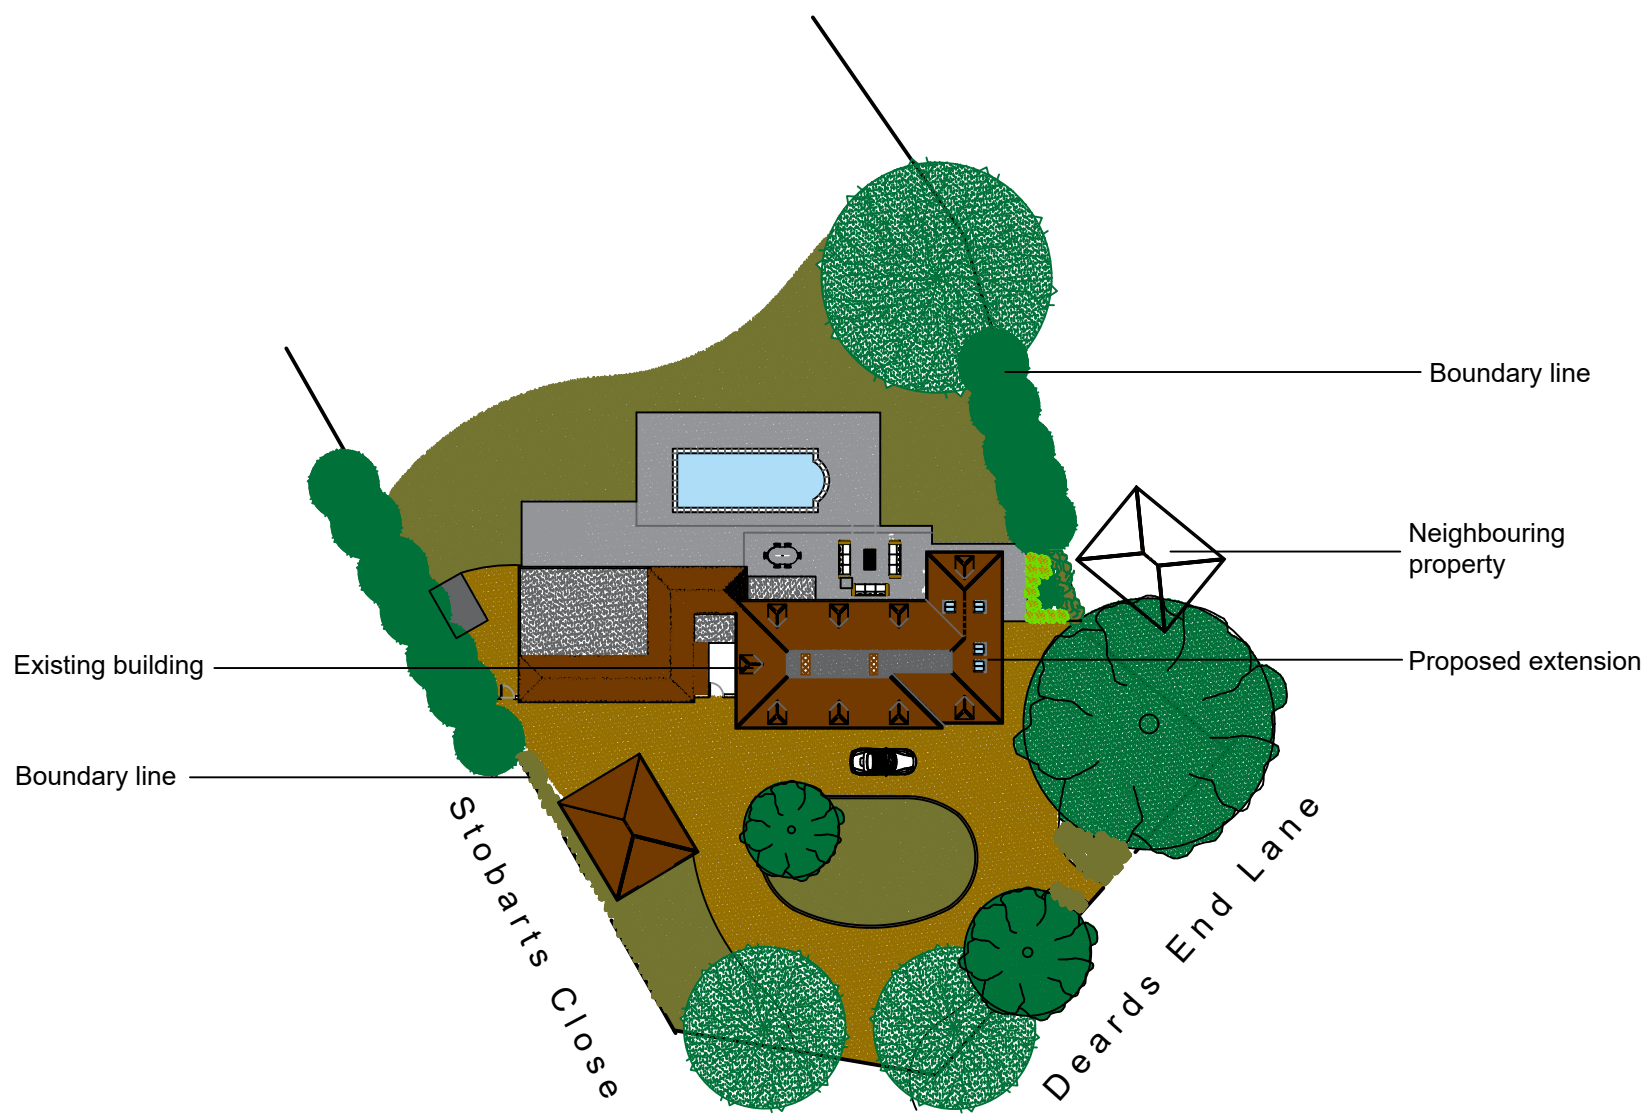

A Planning Revisions

Architech Limited

Architectural and Building Consultants
Tel. 01462 634293 / 07768 123899

Project

14 Deards End Lane, Stevenage,
Hertfordshire

Title

Proposed Double Storey Side
Extension

Date

March 2026

Scale

1:50 1:100

Status

Planning

2026 / 08 / 02

A

A1

© THIS DRAWING IS COPYRIGHT