

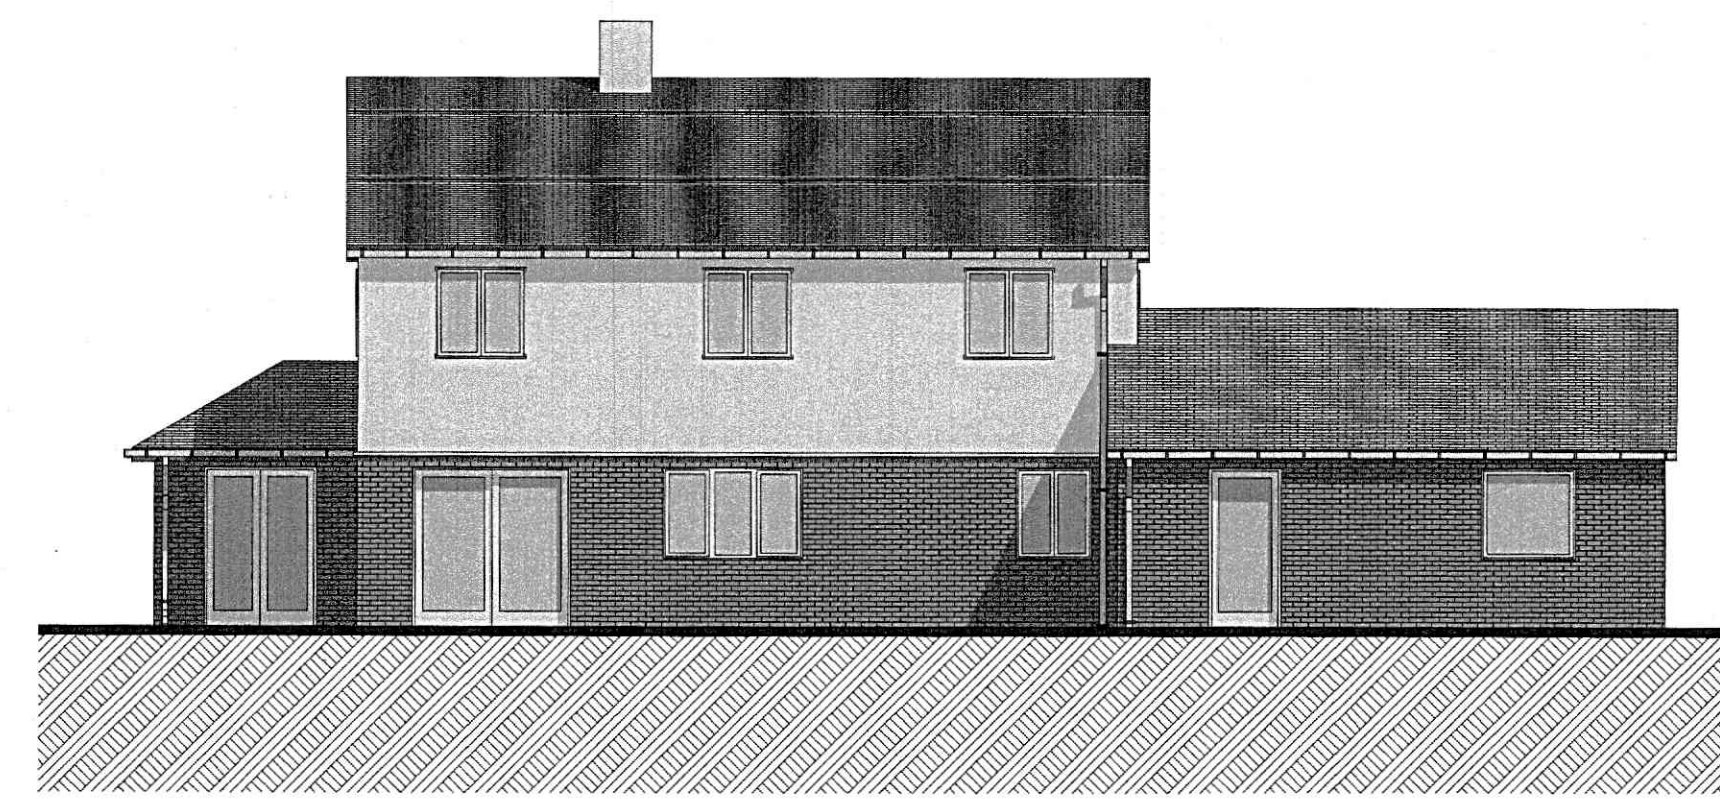


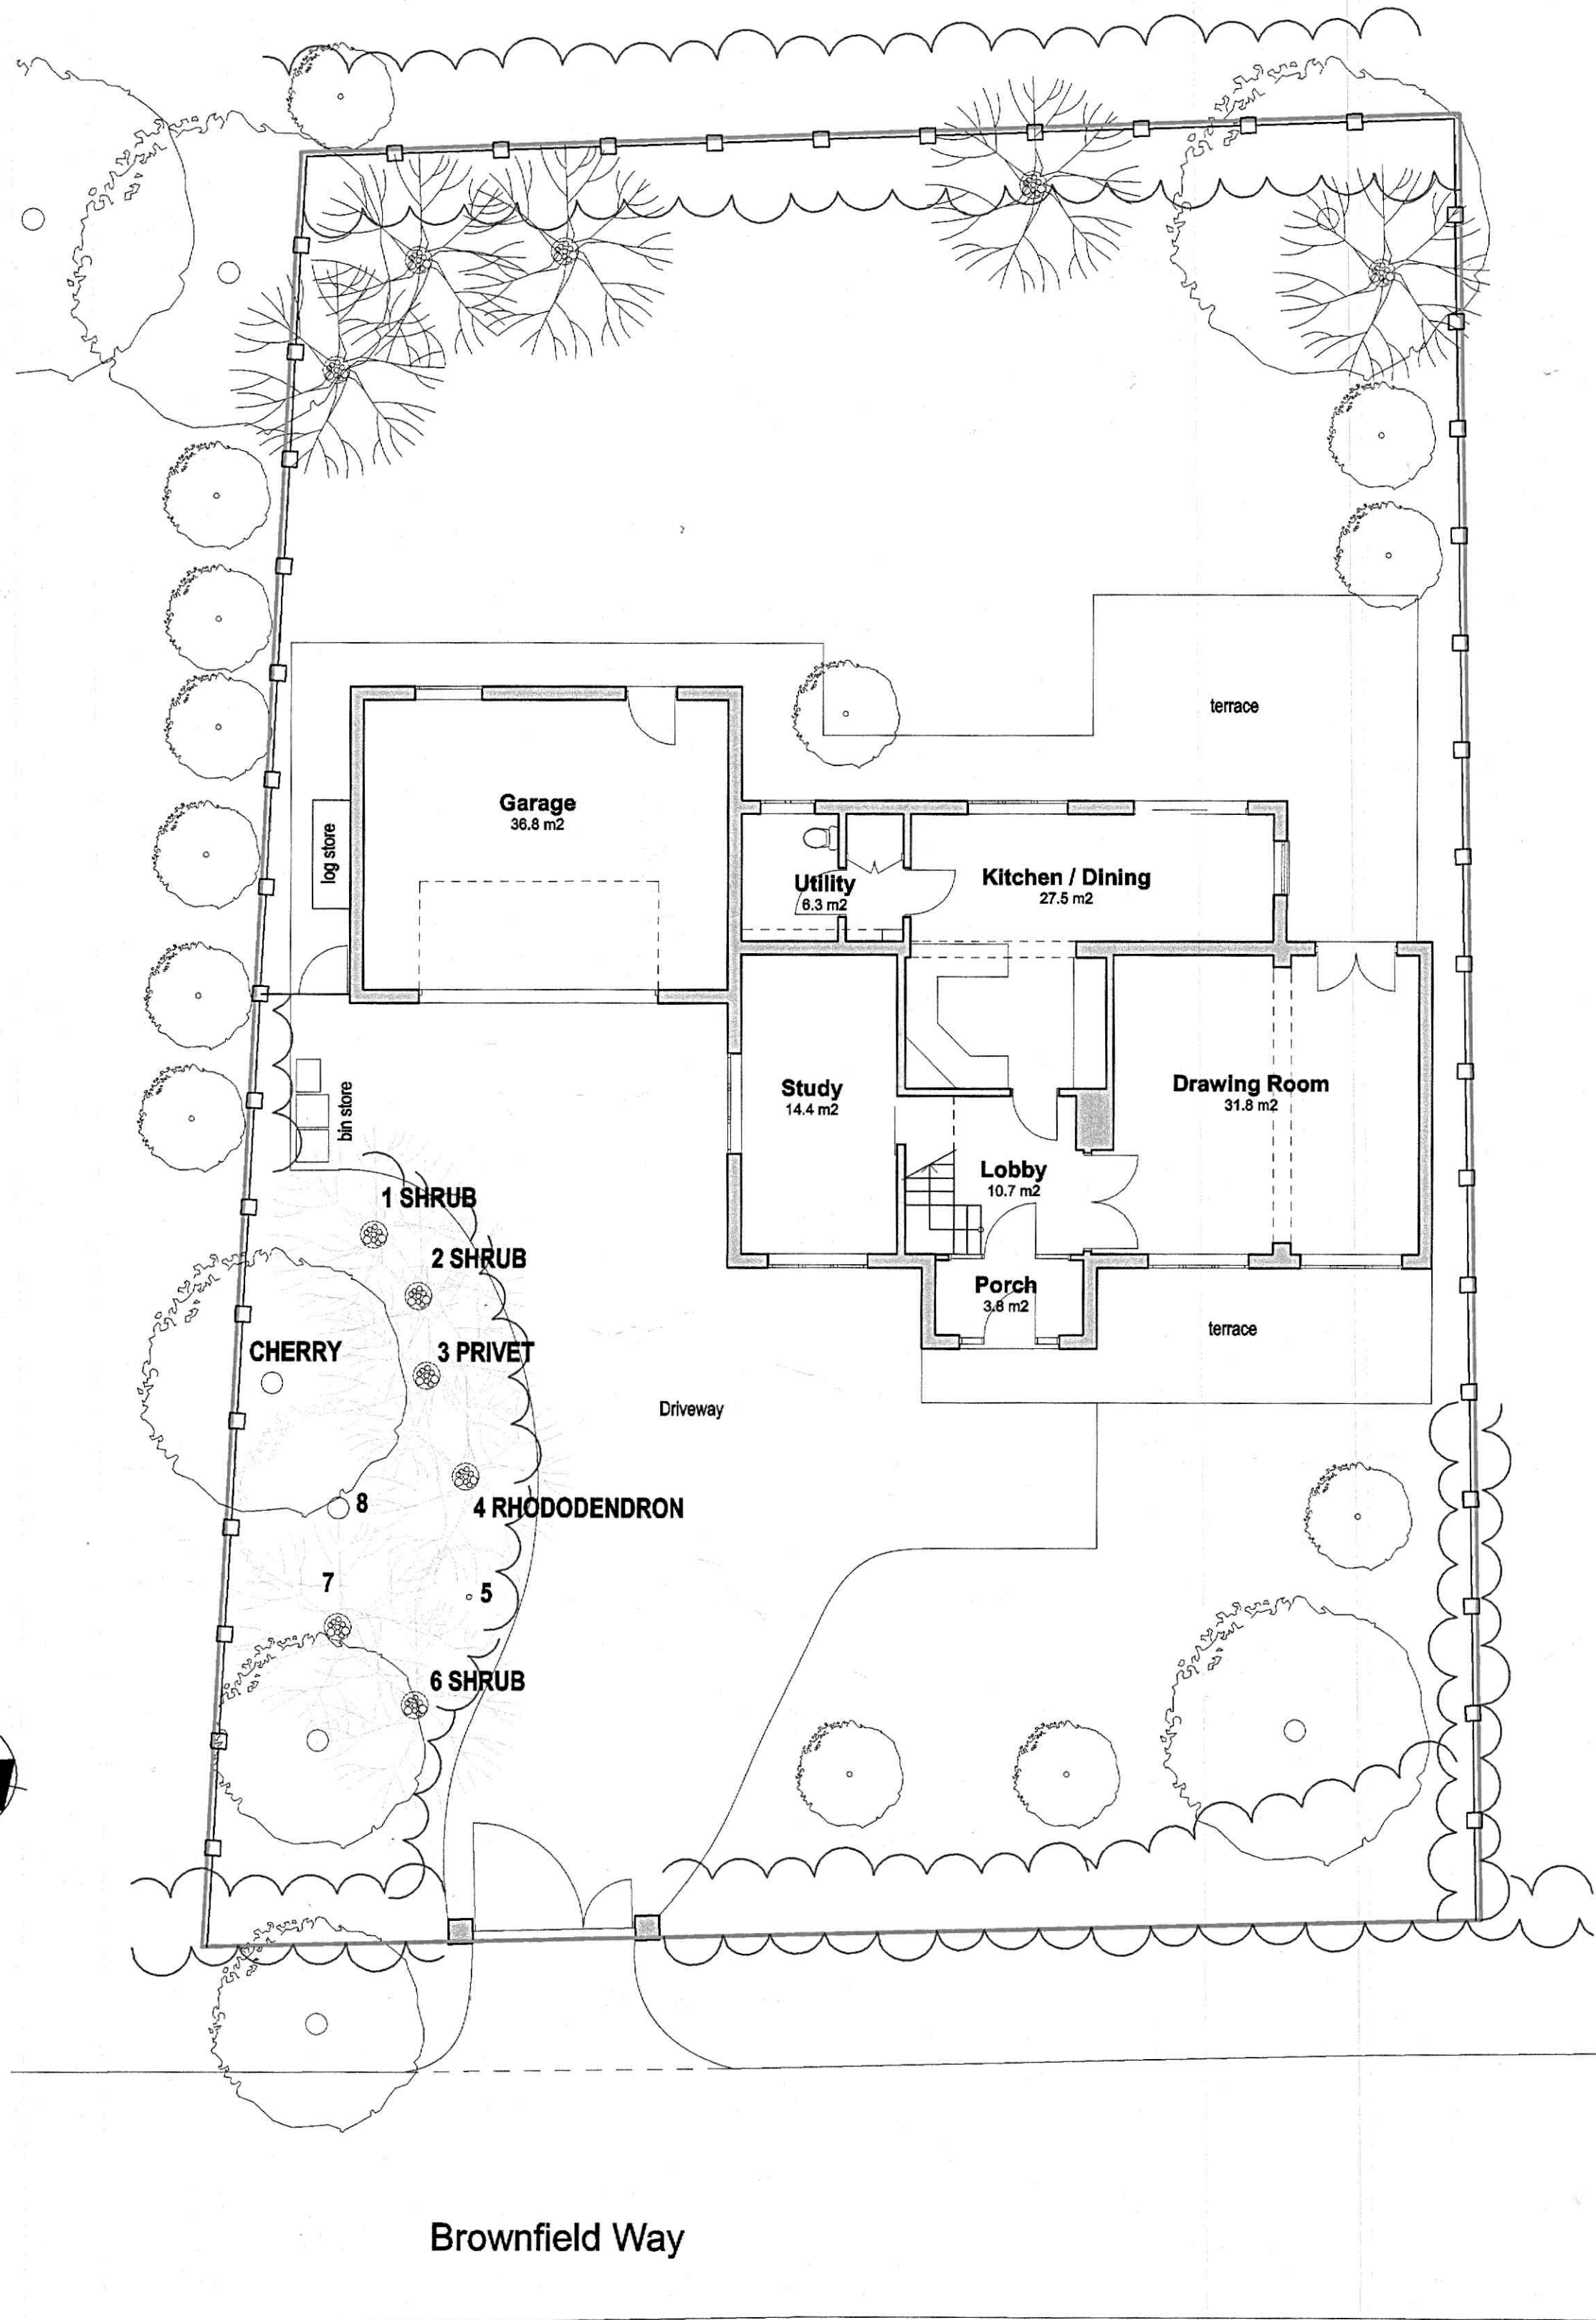

Existing East (Rear) Elevation

1:100

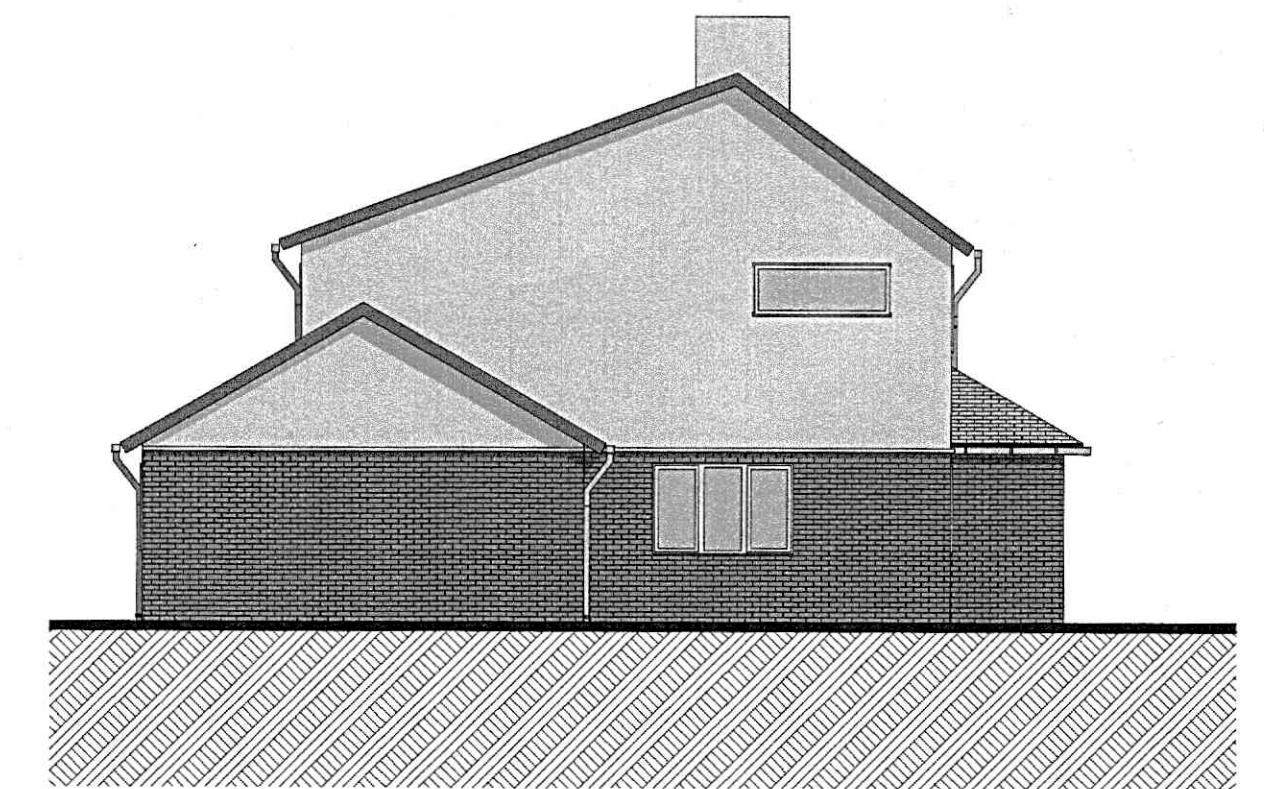


Existing North Elevation

1:100



Existing West (Front) Elevation

1:100

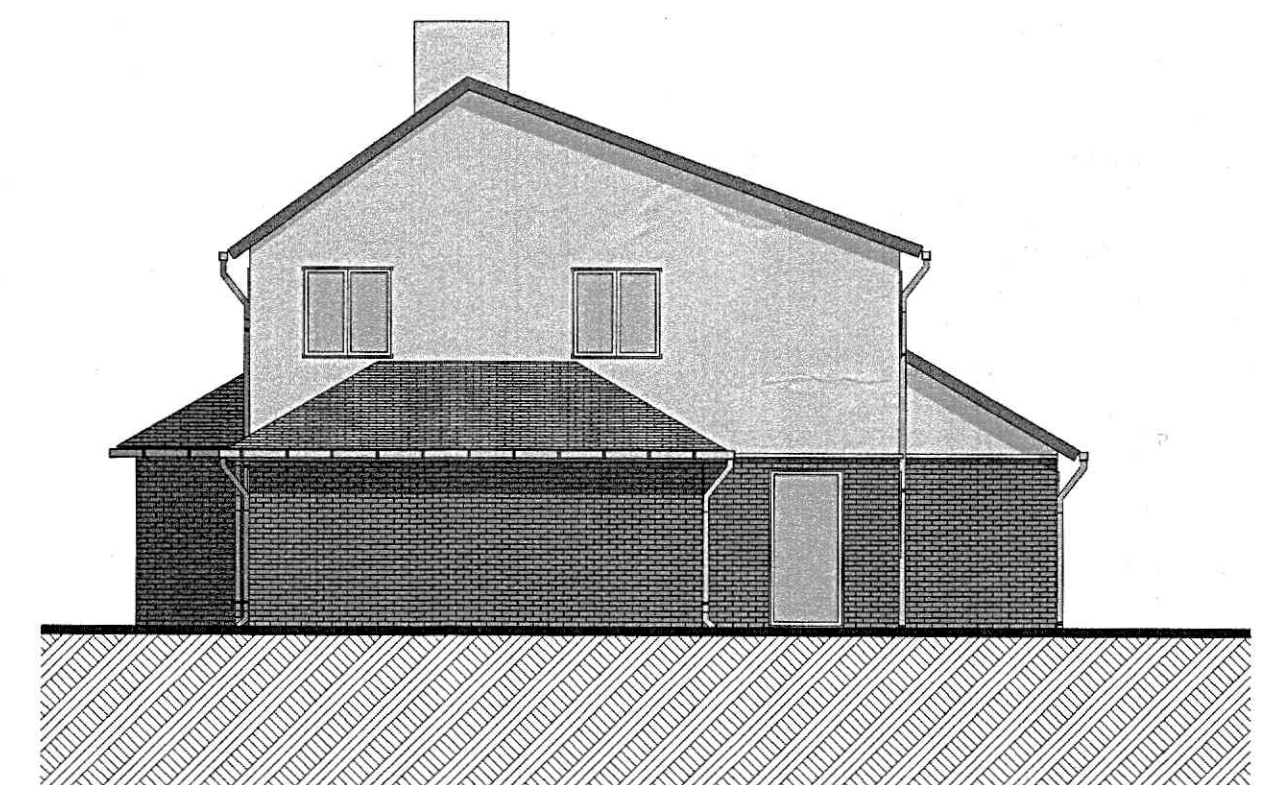

Existing South Elevation

1:100

