


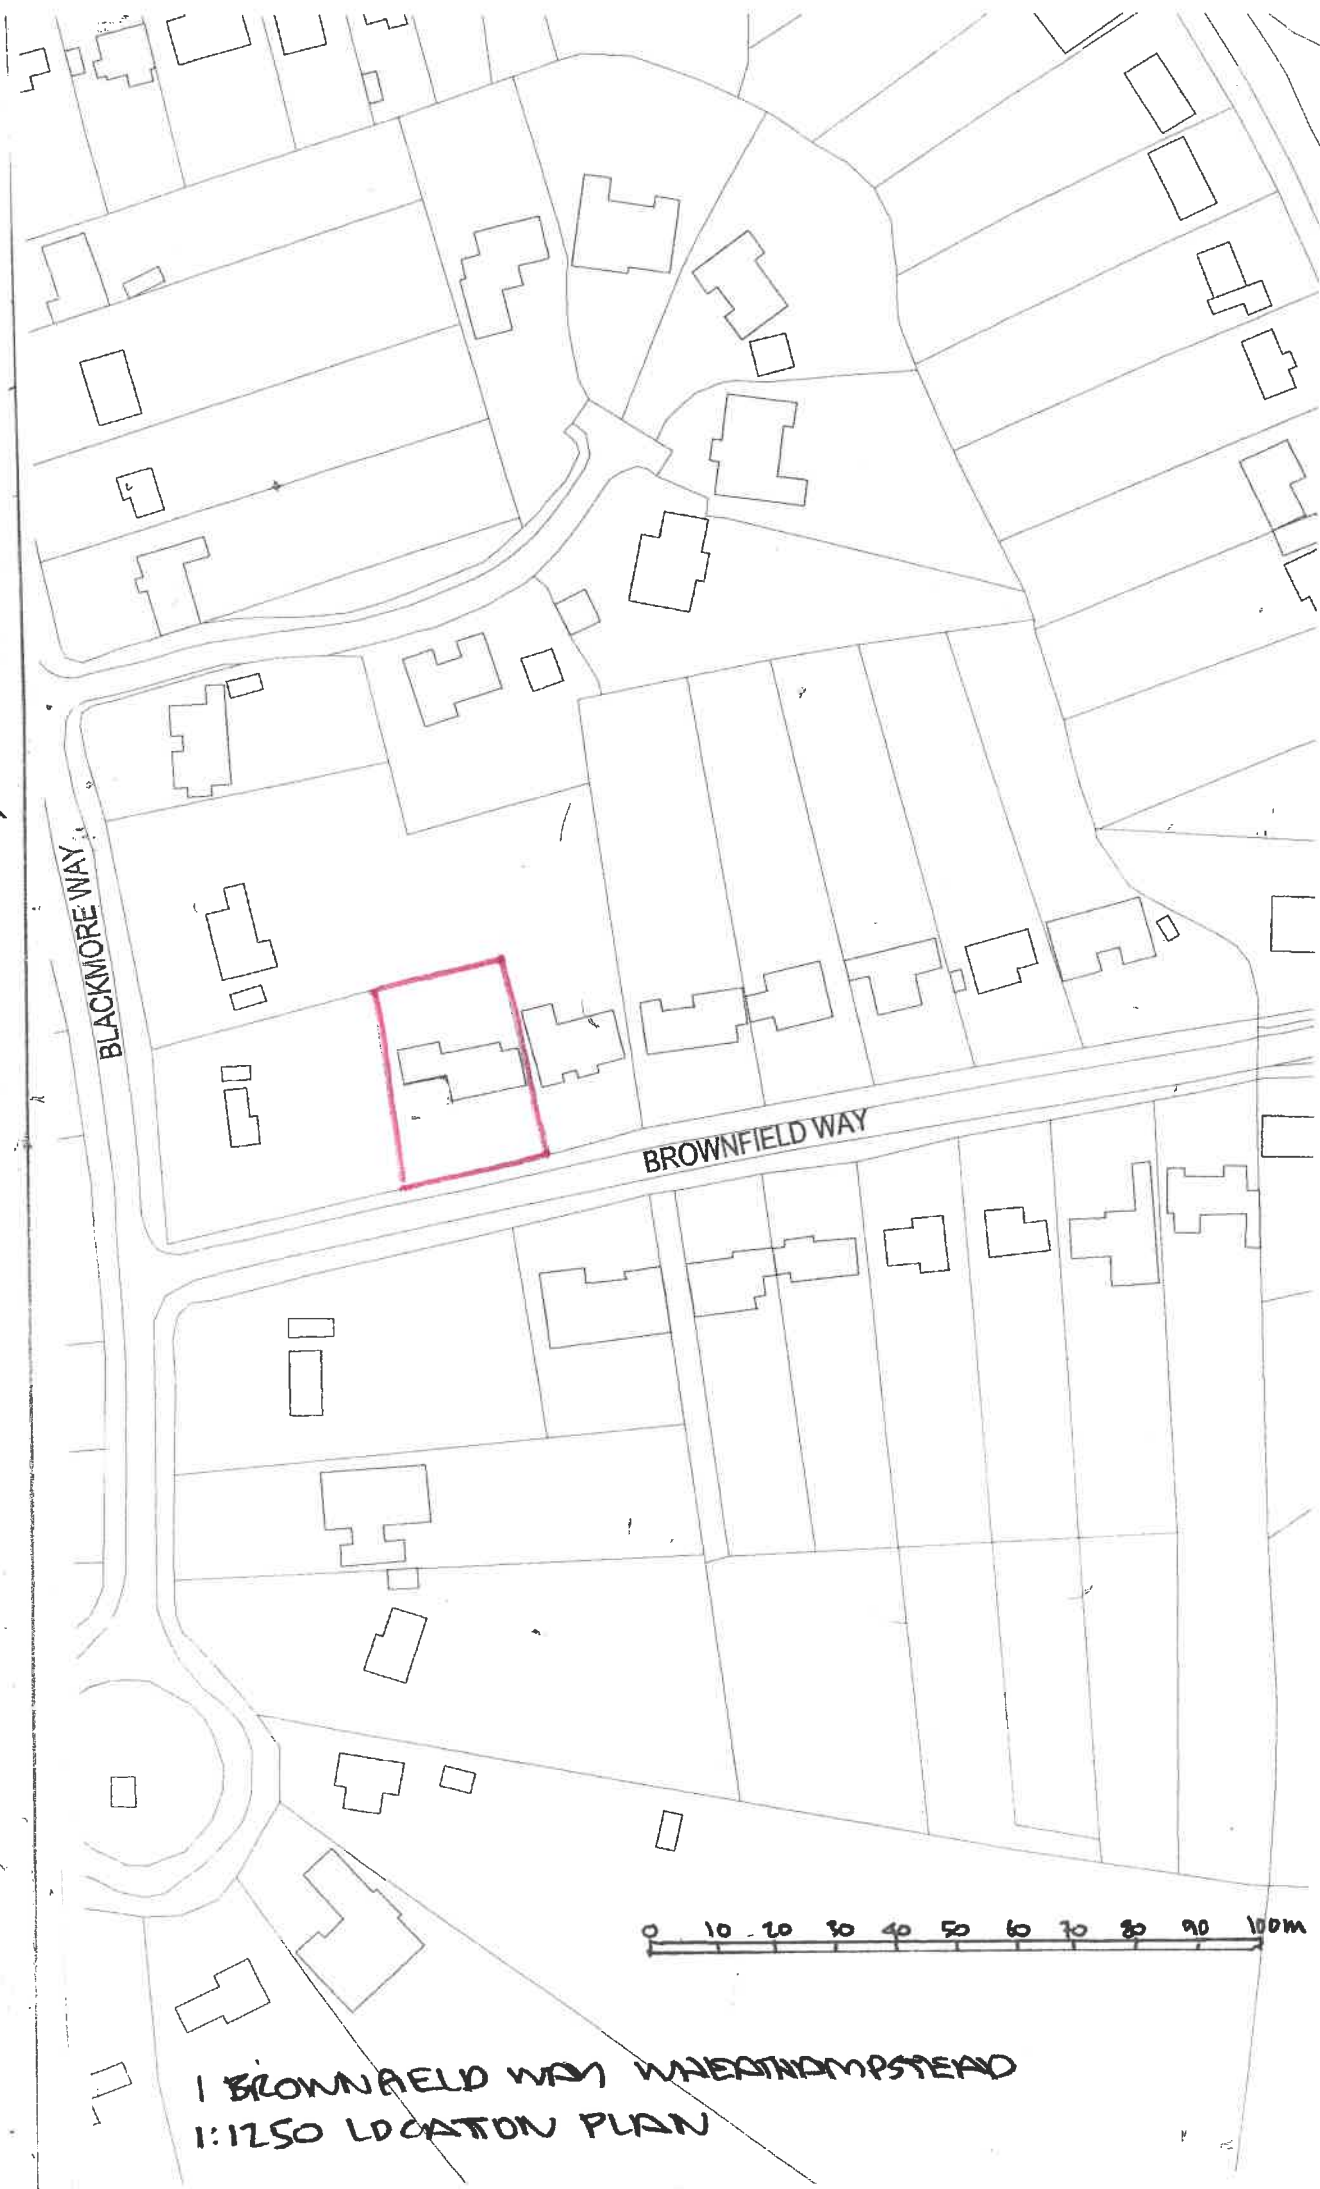

1 BROWNFIELD WAY WHEATHAMPSHEAD
1:1250 LOCATION PLAN