




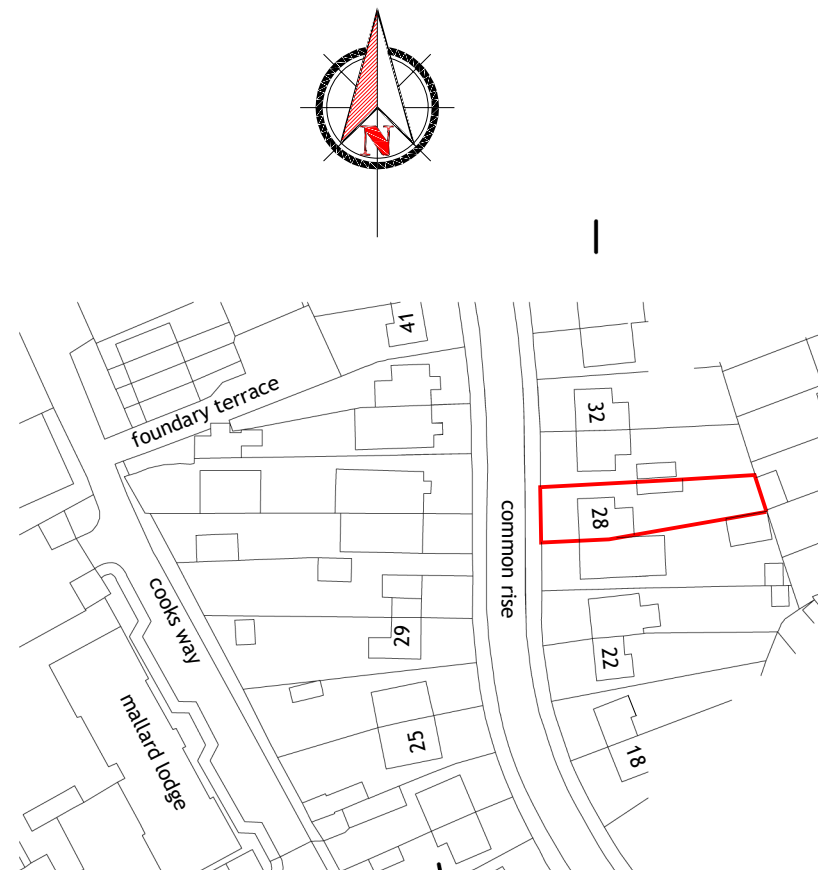

location plan
scale 1:1250

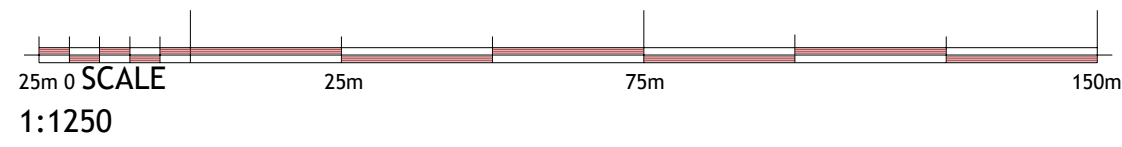

block plan
scale 1:500

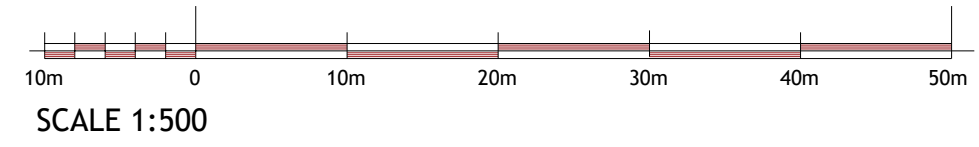

	ADDRESS: 28 COMMON RISE, HITCHIN ,SG4 0HN		PROJECT: TWO STOREY REAR EXTENSION		A3
	TITLE: LOCATION AND BLOCK PLAN		DATE 05/01/2026	DWG NO. 28CMN/16	
			DRAWN BY	SCALE 1:1250, 1:500	